



The scaling of this drawing cannot be assured

Revision		Date	Drn	Ckd
A	Amends to planner comments	24/02/26	CW	IF

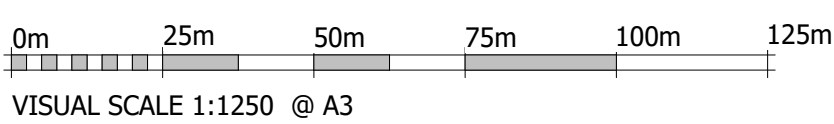

Status	PLANNING		
Project Number	2501587.7		
Project	Land South of Wood Lane Norton-Juxta-Twycross		
Drawing Title	Site Location Plan		
Drawn by	IF	Dwg No	A-E10-001
Check by	CW	Scale	1 : 1250 @ A3
Revision	A	Date	20/02/25

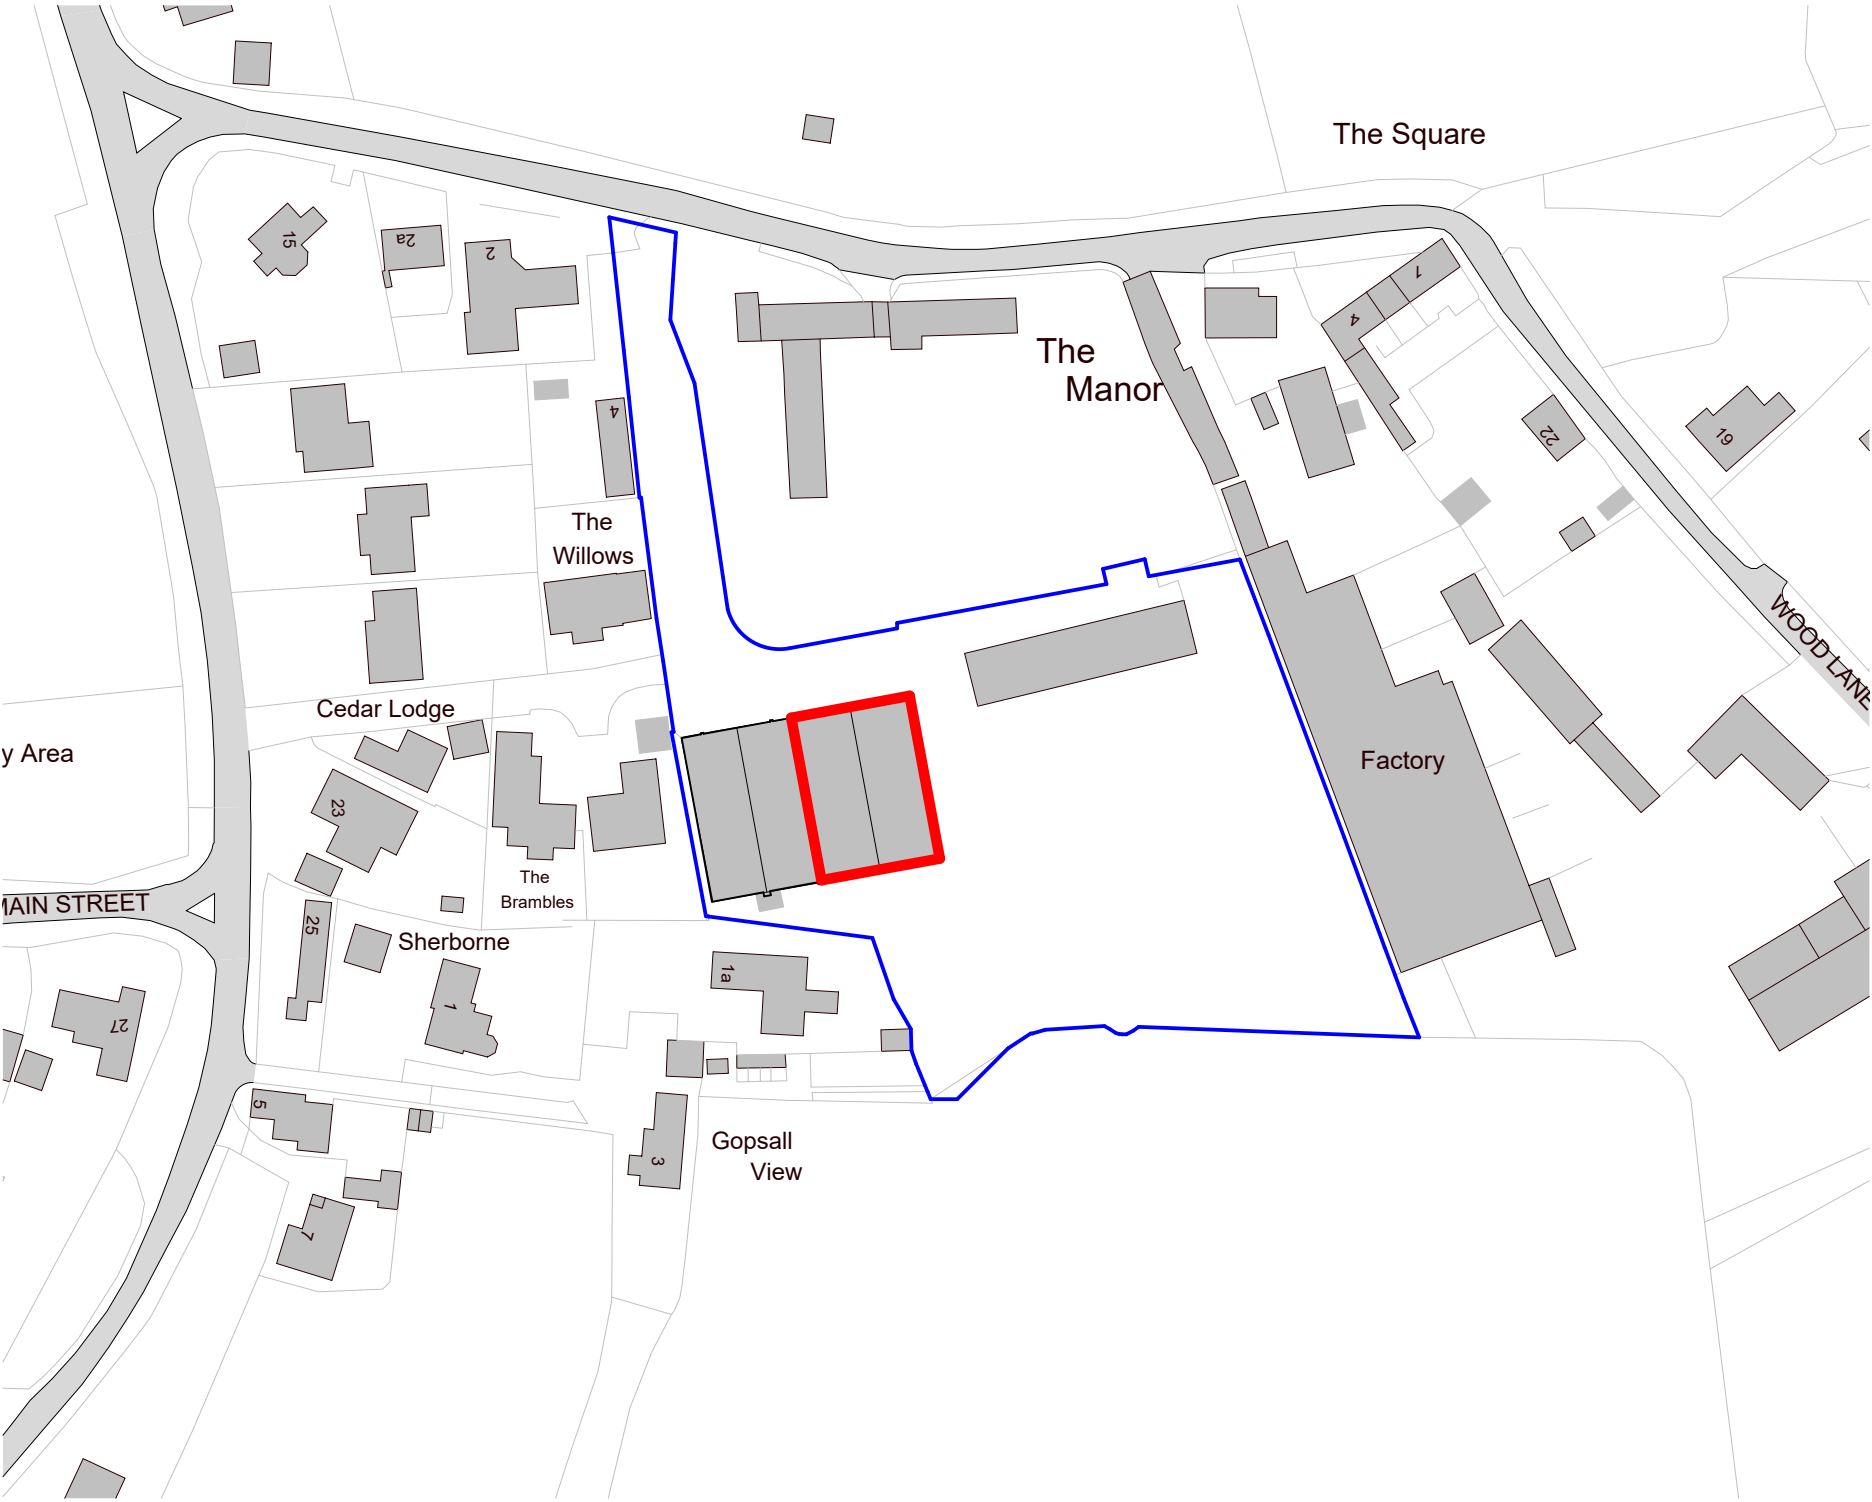