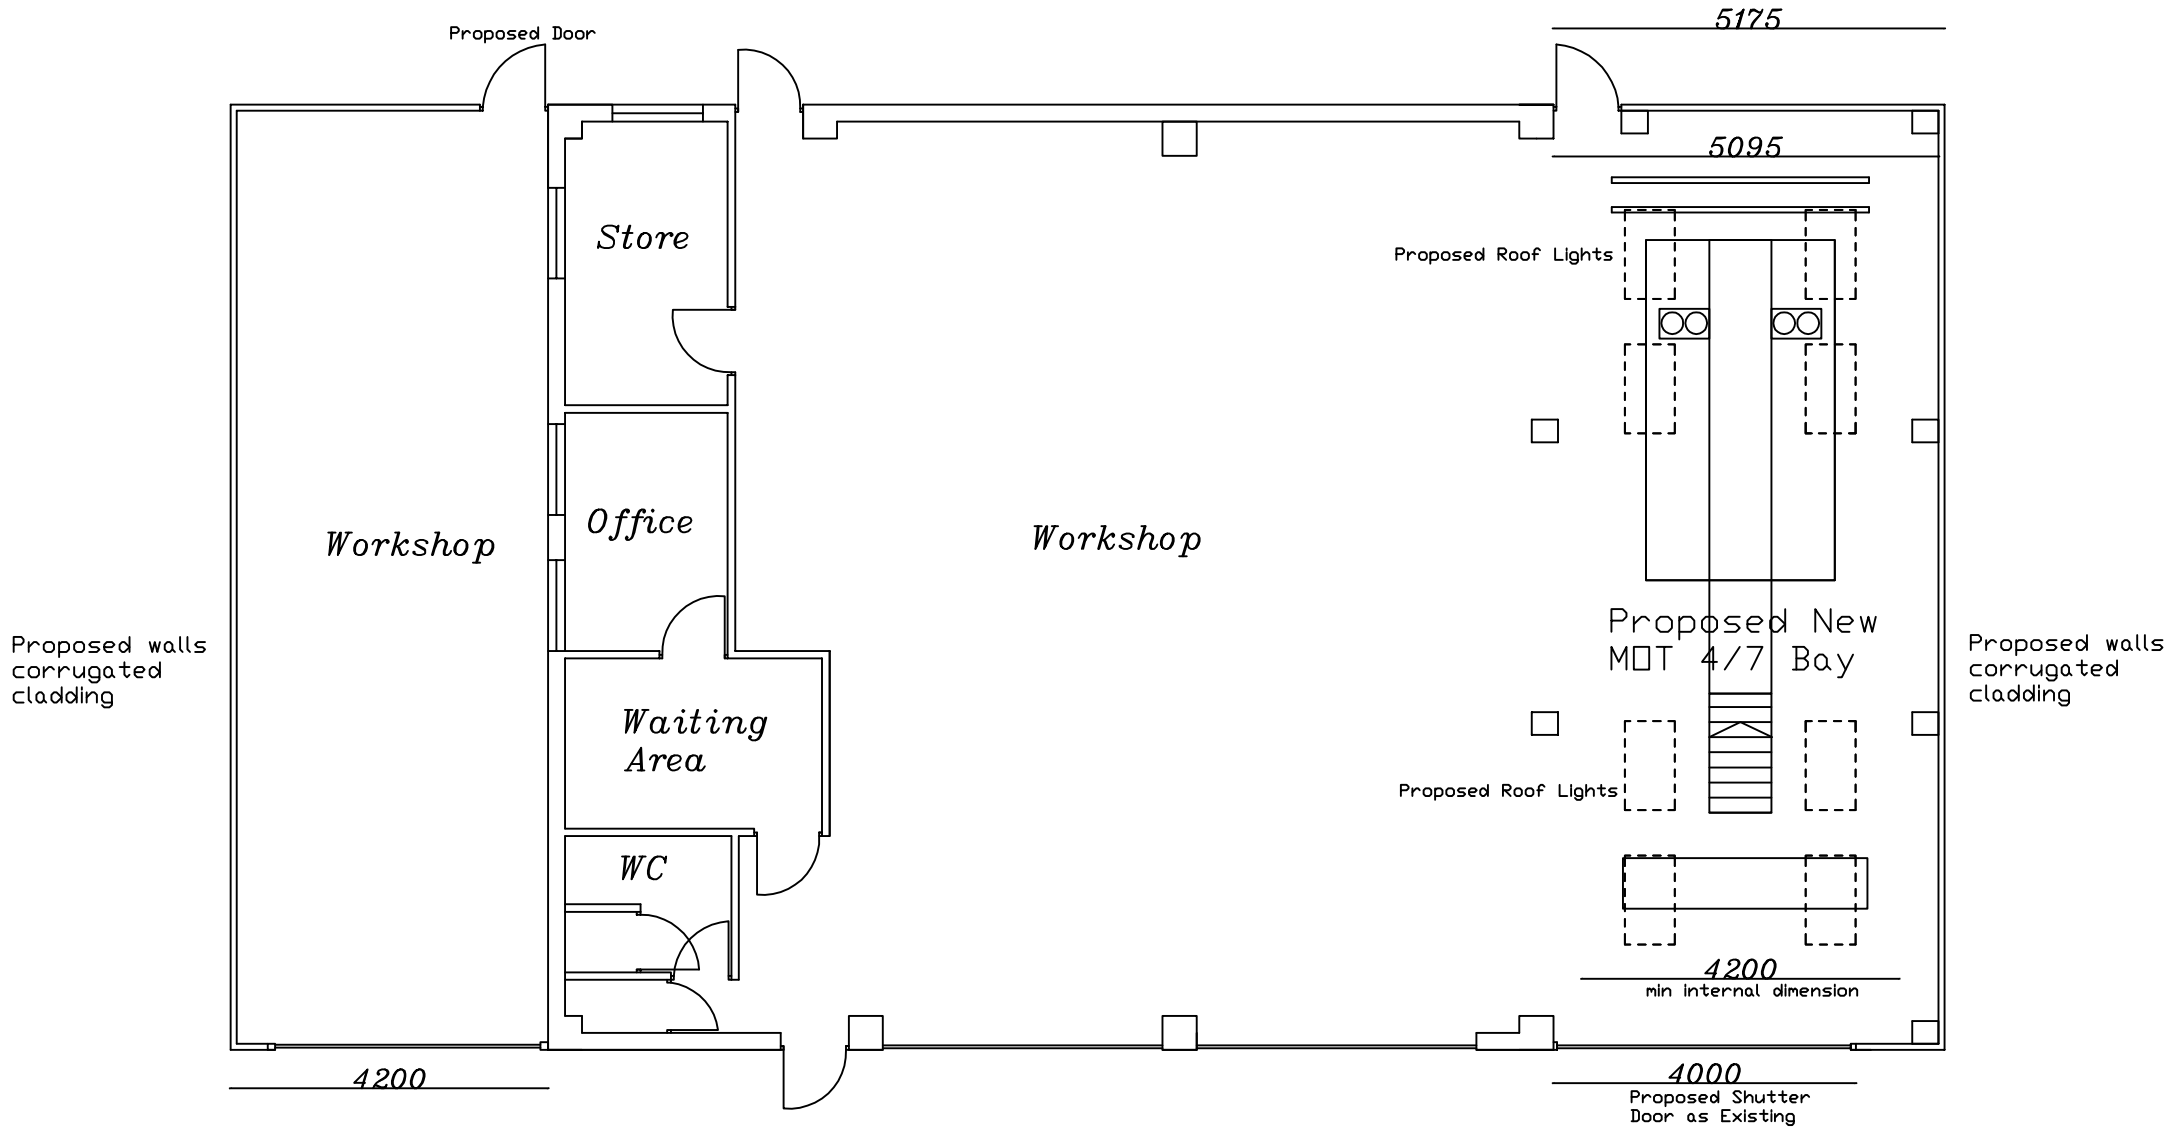

Proposed Ground Floor Plan 1:100

ARCHITECTURAL GRAPHIC www.architecturalgraphic.co.uk

188 Roston Drive, Hinckley, Leicestershire LE10 0US
TEL:07841 901 171 e-mail :helen@architecturalgraphic.co.uk

DRAWING TITLE Proposed Plans		SCALE 1:100 at A3	DATE 19/10/11
CLIENT Greaves & Ellis Harrowbrook Road Harrowbrook Ind Est Hinckley LE10 3DJ		DRAWN H.E.J.	DWG. NO. 002b
		REV. NO.	a roof lights added b wall treatment altered