Proposed Velux
Rooflights

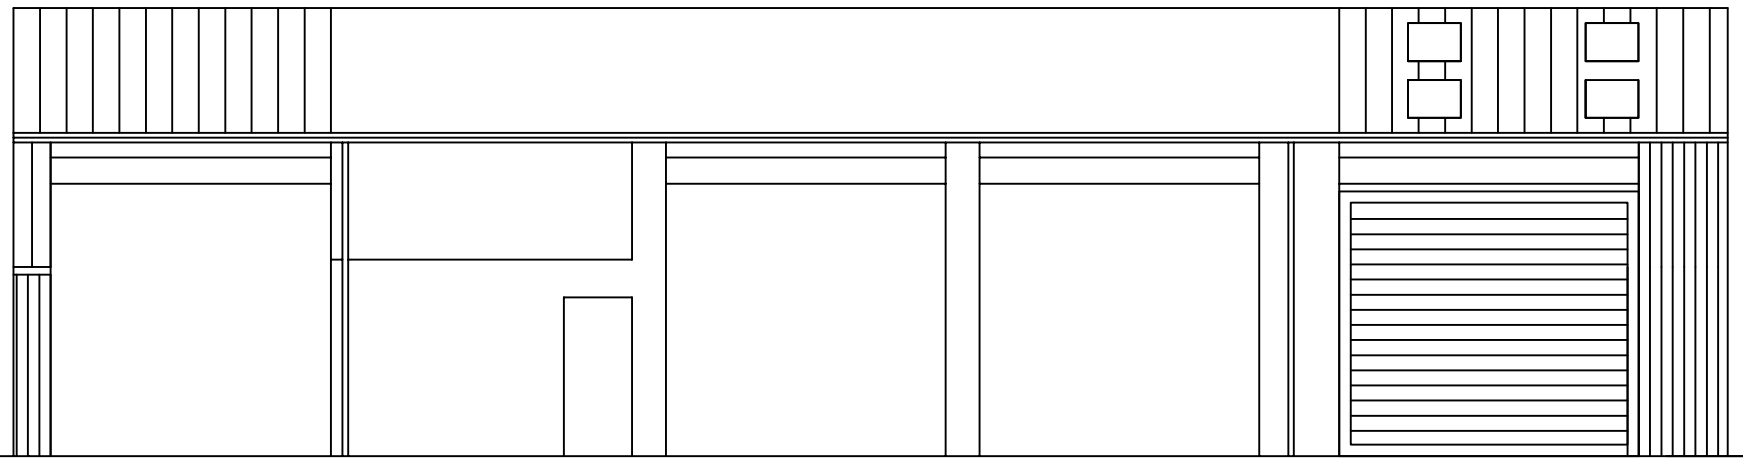

Proposed Front Elevation

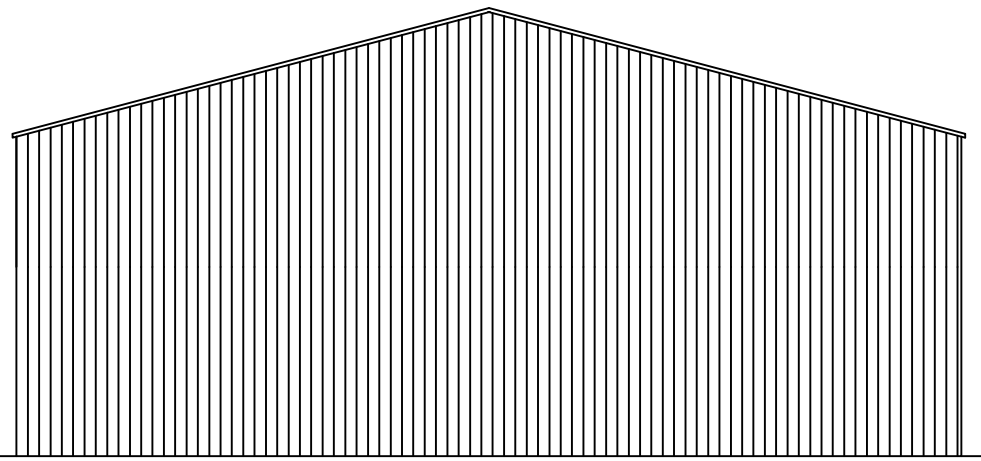

Proposed walls
corrugated
cladding

Proposed Side Elevation

Proposed Velux
Rooflights



Proposed Rear Elevation

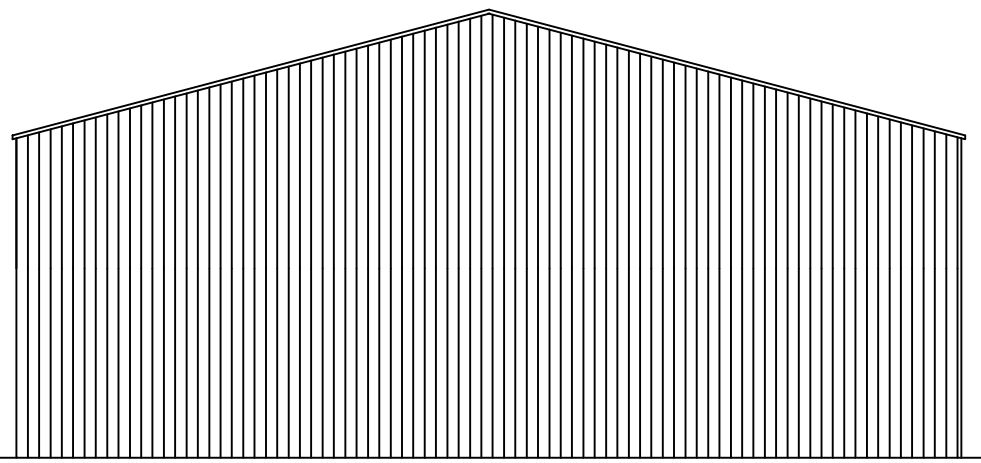

Proposed Side Elevation

ARCHITECTURAL GRAPHIC www.architecturalgraphic.co.uk

188 Roston Drive, Hinckley, Leicestershire LE10 0US
TEL:07841 901 171 e-mail :helen@architecturalgraphic.co.uk

DRAWING TITLE Proposed Elevations		SCALE 1:100 at A3	DATE 19/10/11
CLIENT Greaves & Ellis Harrowbrook Road Harrowbrook Ind Est Hinckley LE10 3DJ		DRAWN H.E.J.	DWG. NO. 004a
		REV. NO. a	wall treatment altered