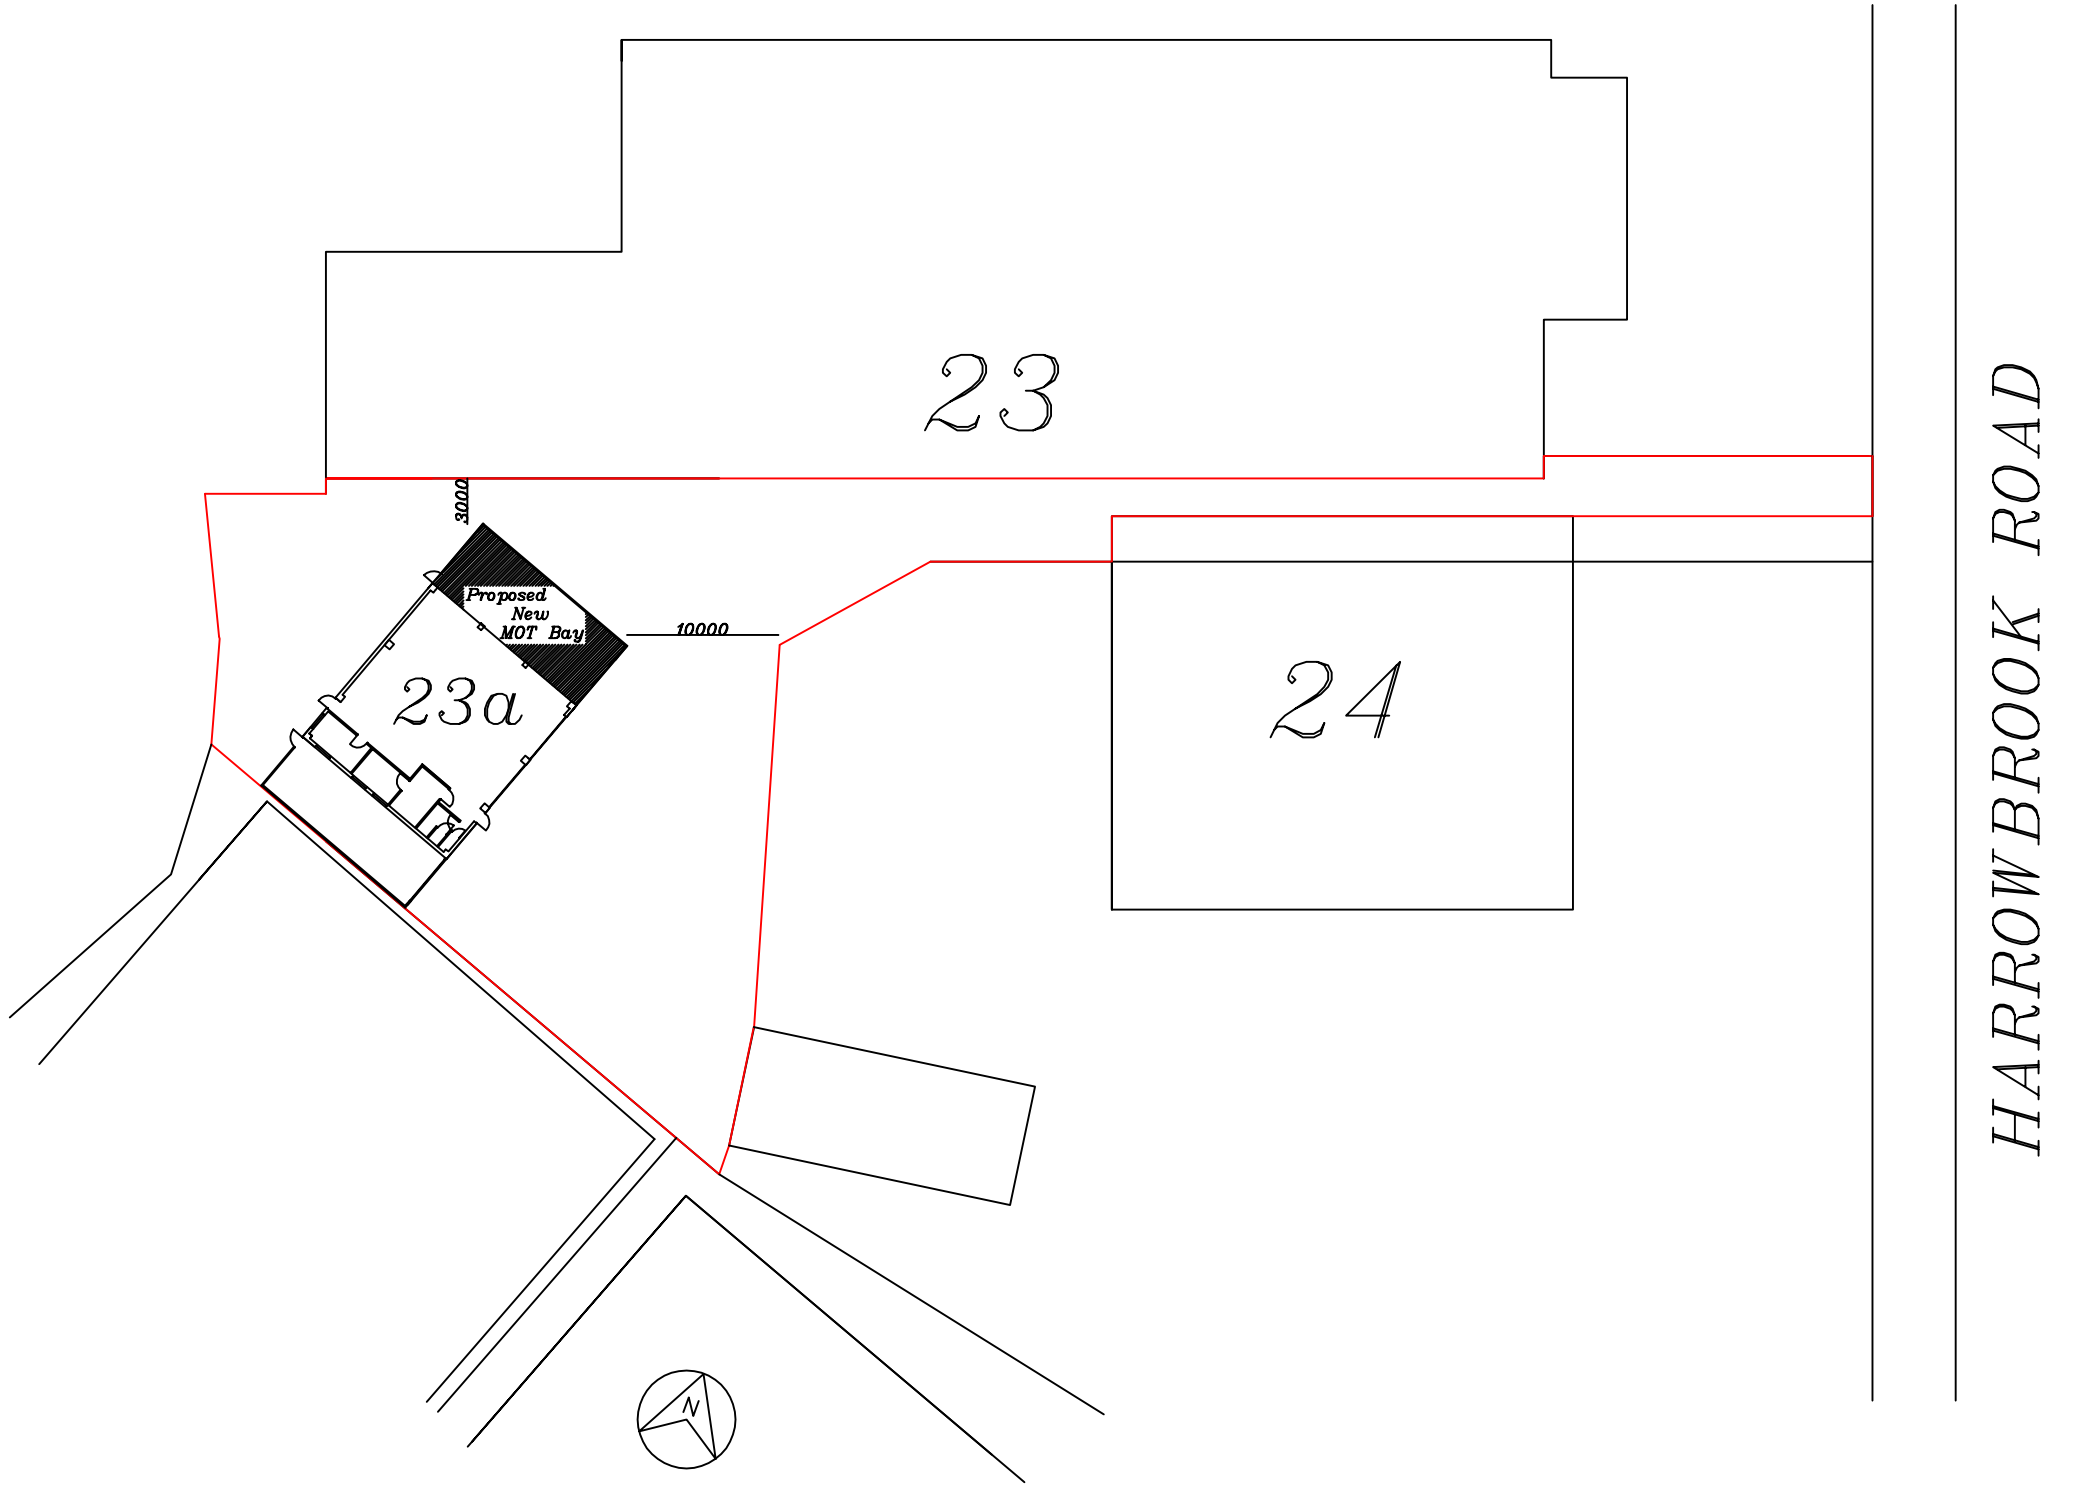

ARCHITECTURAL GRAPHIC www.architecturalgraphic.co.uk

188 Roston Drive, Hinckley, Leicestershire LE10 0US
TEL:07841 901 171 e-mail :helen@architecturalgraphics.ltd.uk

DRAWING TITLE Proposed Block Plan		SCALE 1:500 at A3	DATE 19/10/11
CLIENT Greaves & Ellis Harrowbrook Road Harrowbrook Ind Est Hinckley LE10 3DJ		DRAWN H.E.J.	DWG. NO. 005a
		REV. NO. a	wall treatment altered