PLAN OF PROPOSED LIVESTOKE BUILDING

DEVELOPMENT SERVICES
14 APR 2008
RECEIVED

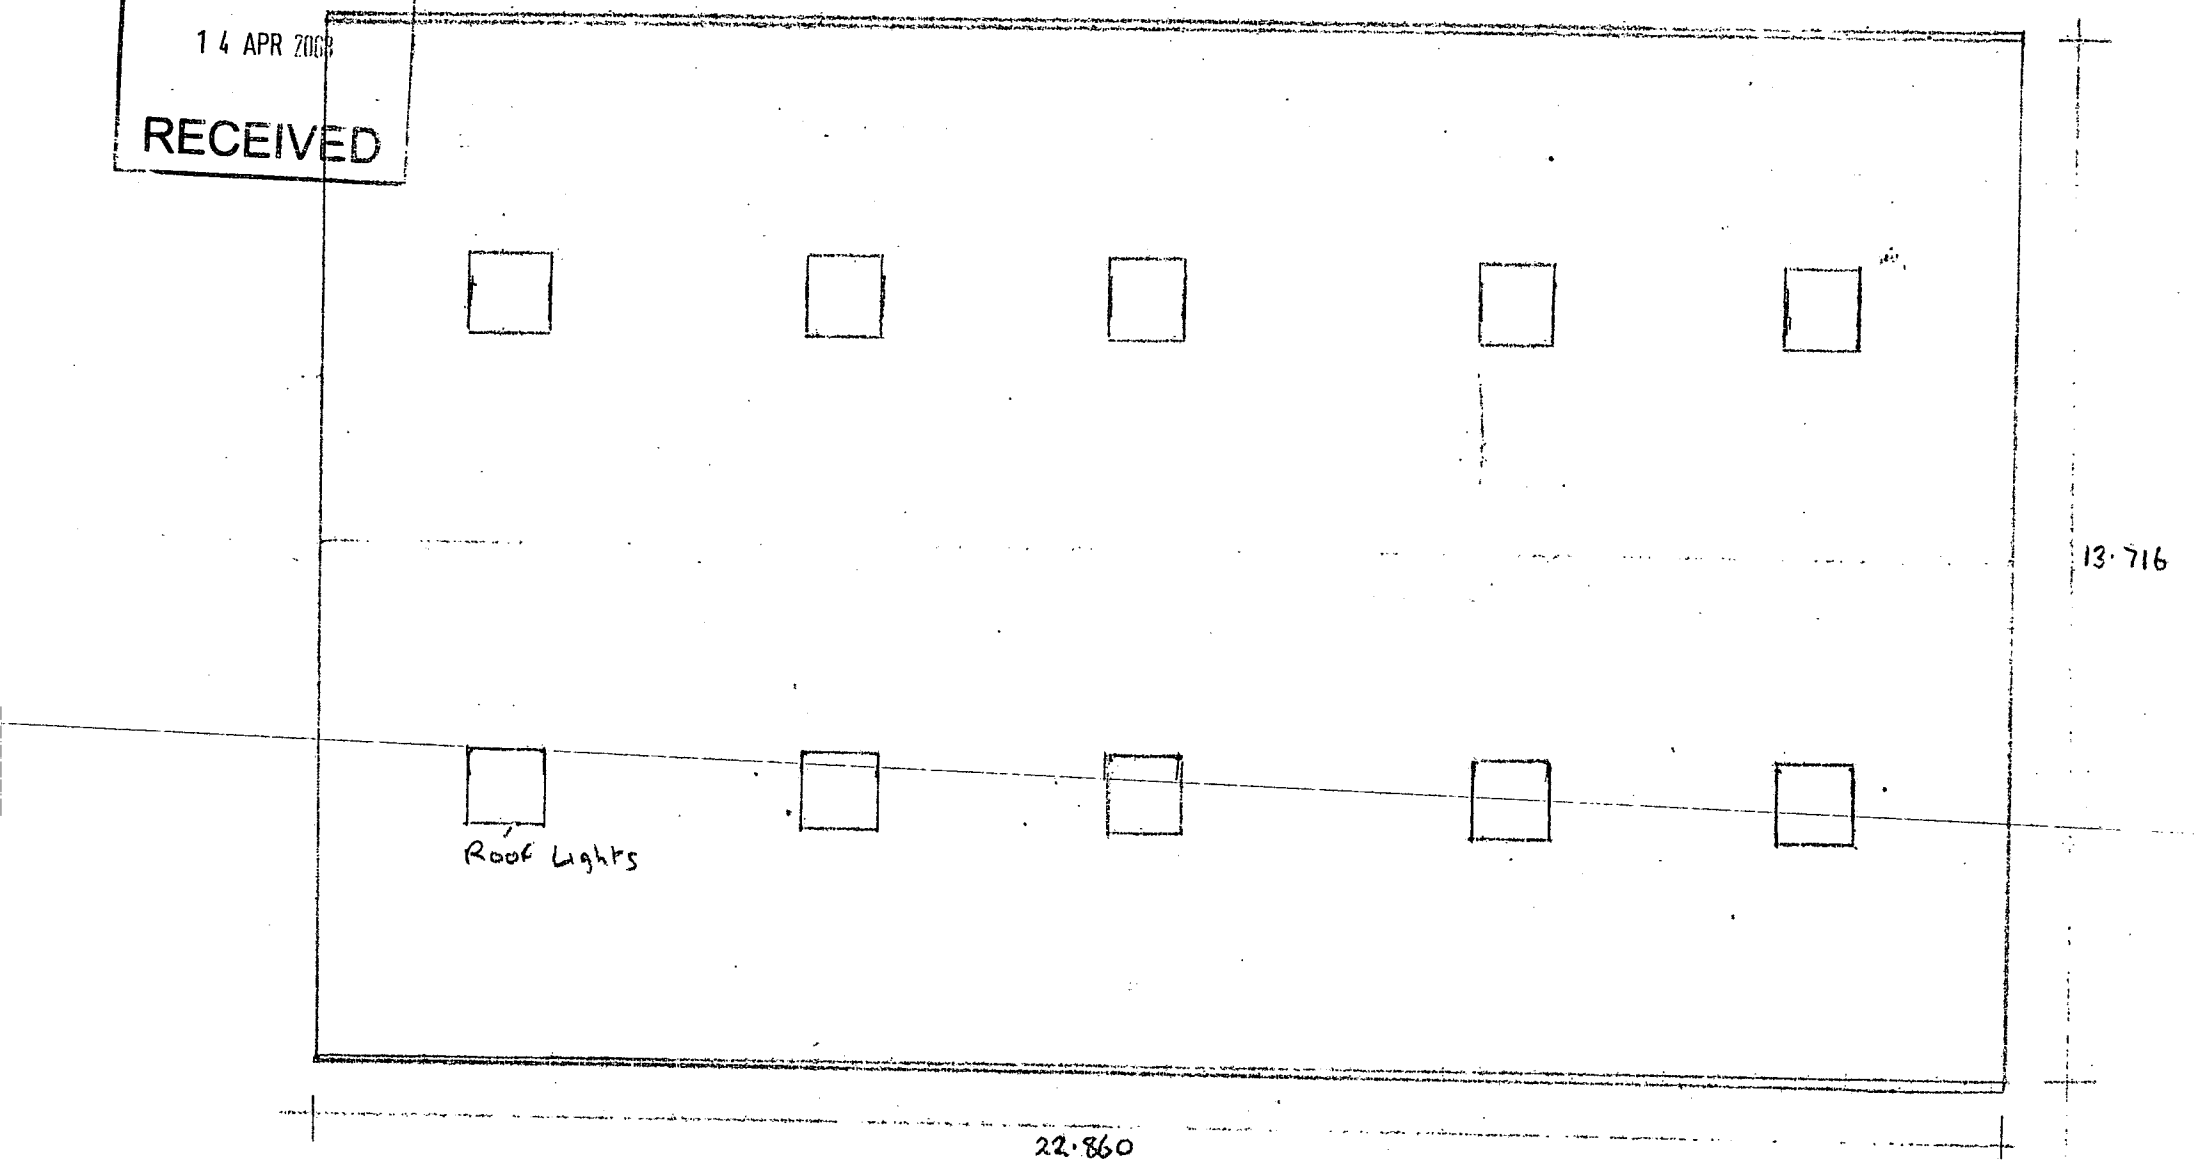

Scale 1:100