SIDE ELEVATIONS OF PROPOSED LIVESTOCK BUILDING

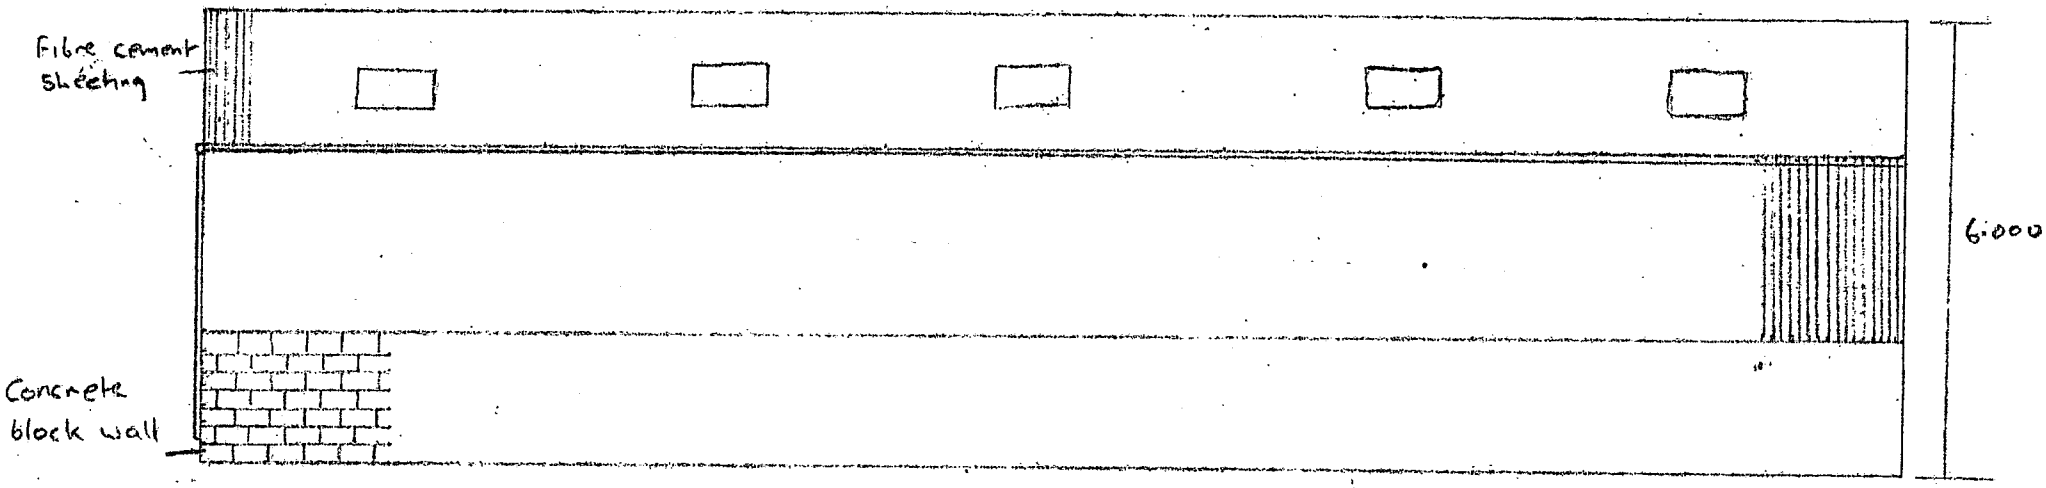

END ELEVATIONS OF PROPOSED LIVESTOCK BUILDING

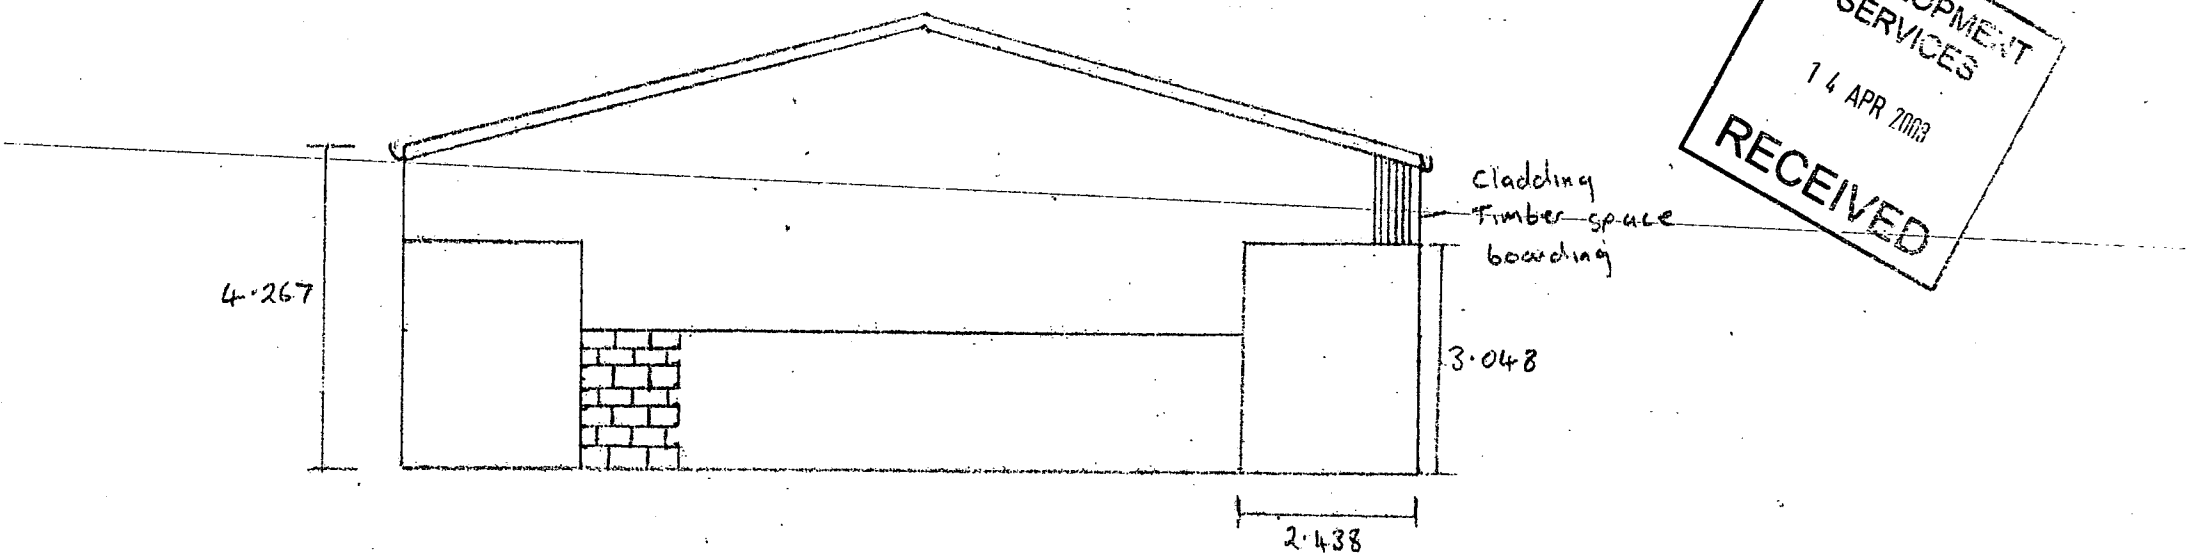

DEVELOPMENT SERVICES
14 APR 2003
RECEIVED

Scale 1 : 100