


12 Glenbarr

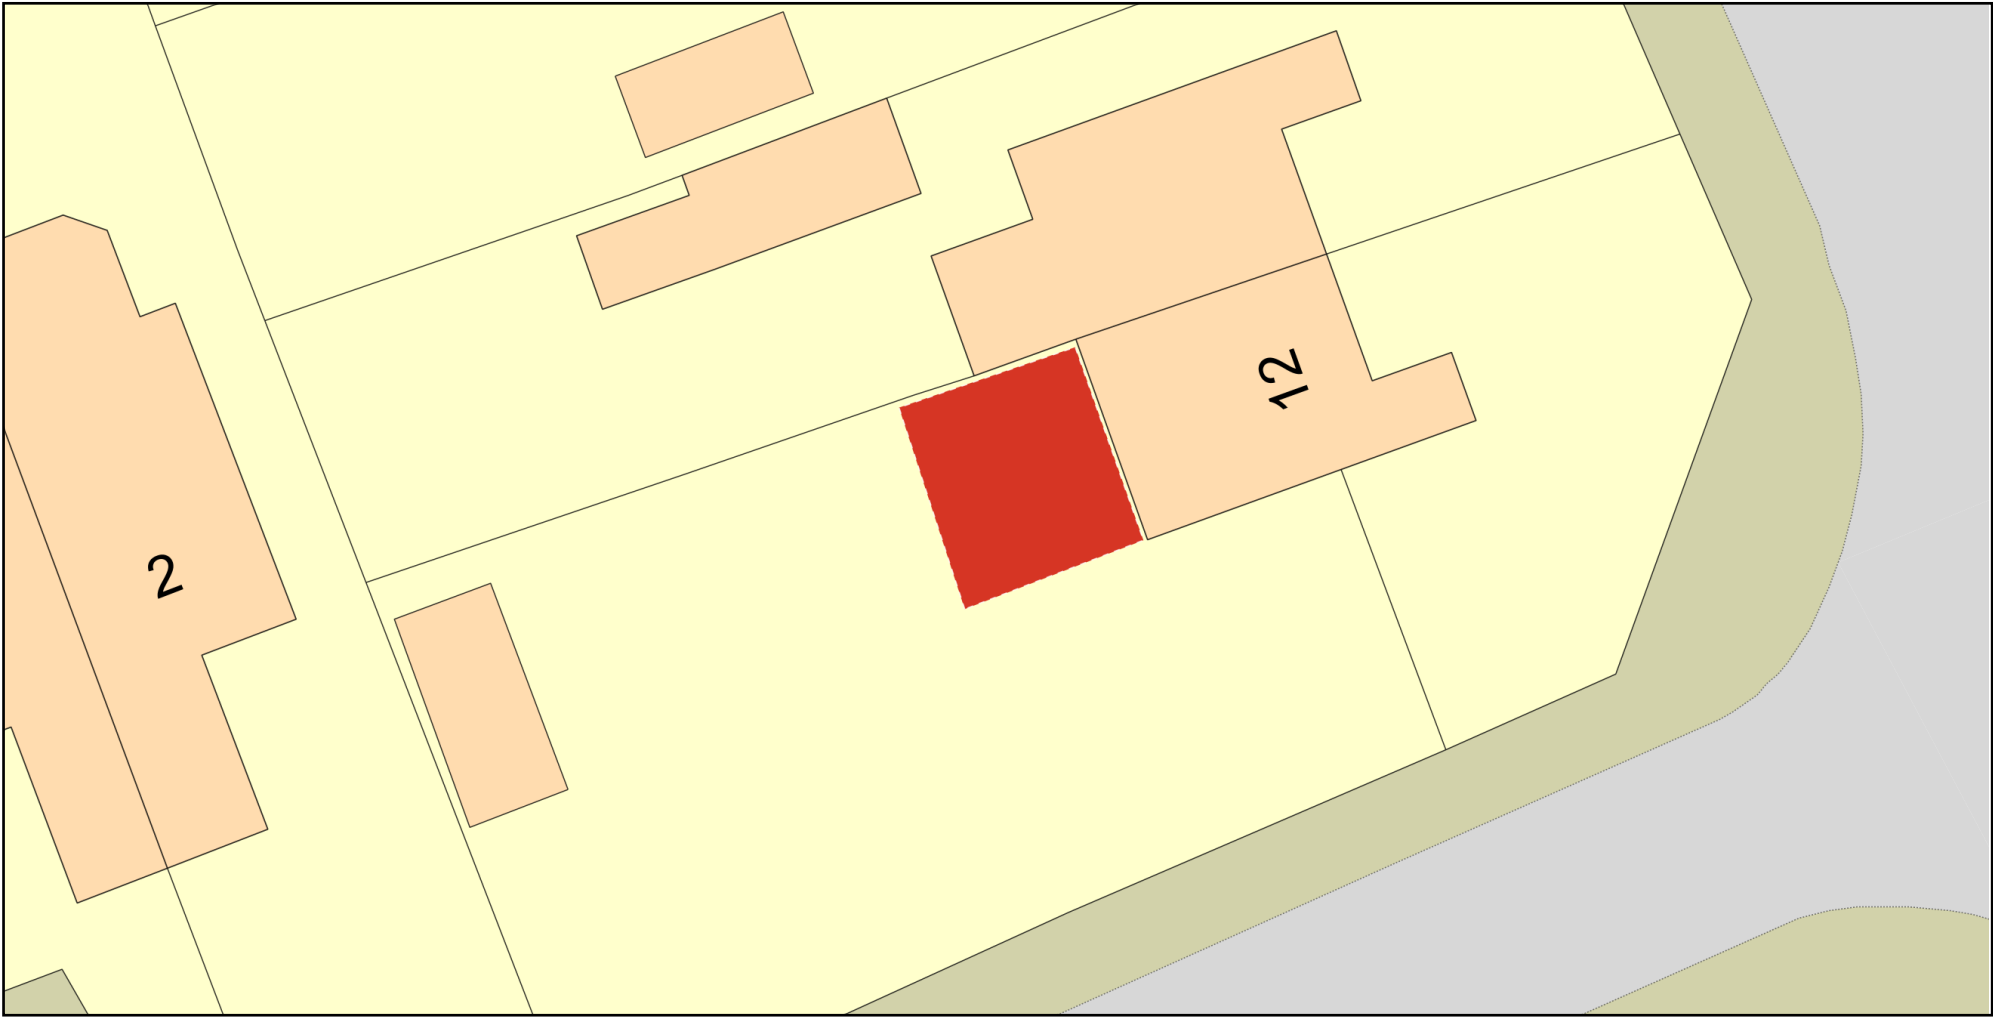

Plan Produced for: Lucy Flatters
Date Produced: 19 May 2025
Plan Reference Number: TQRQM25139202046866
Scale: 1:200 @ A4
© Crown copyright and database rights 2025 OS 100042766