


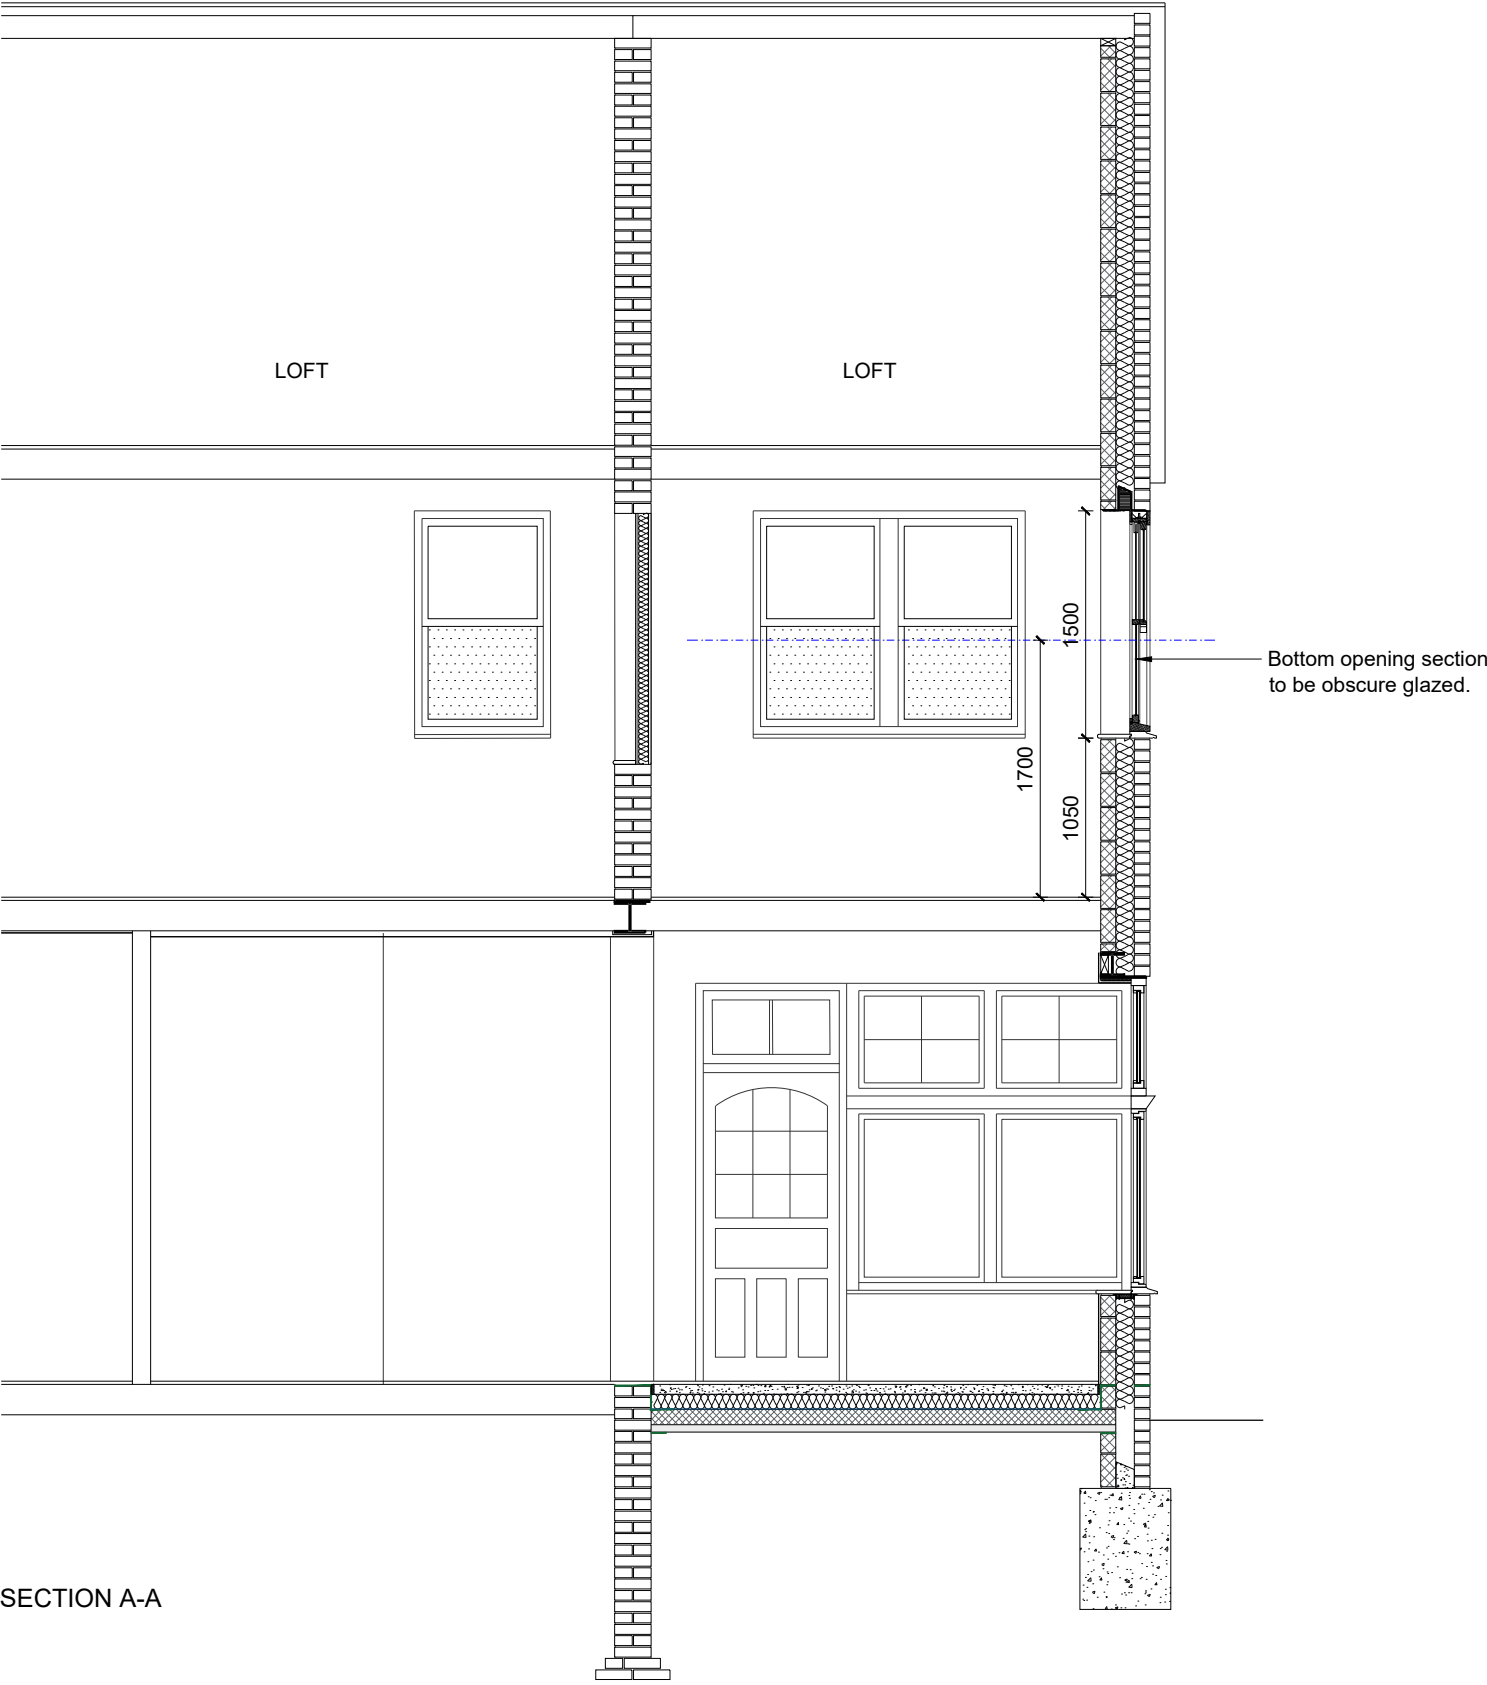

SECTION A-A



REVISIONS	
A 3.	
Section A - A	
Project No:	24064
Drawing No:	08-3
Address:	34 STATION ROAD HINCKLEY LE10 1AR
Scale:	1:50 @ A3