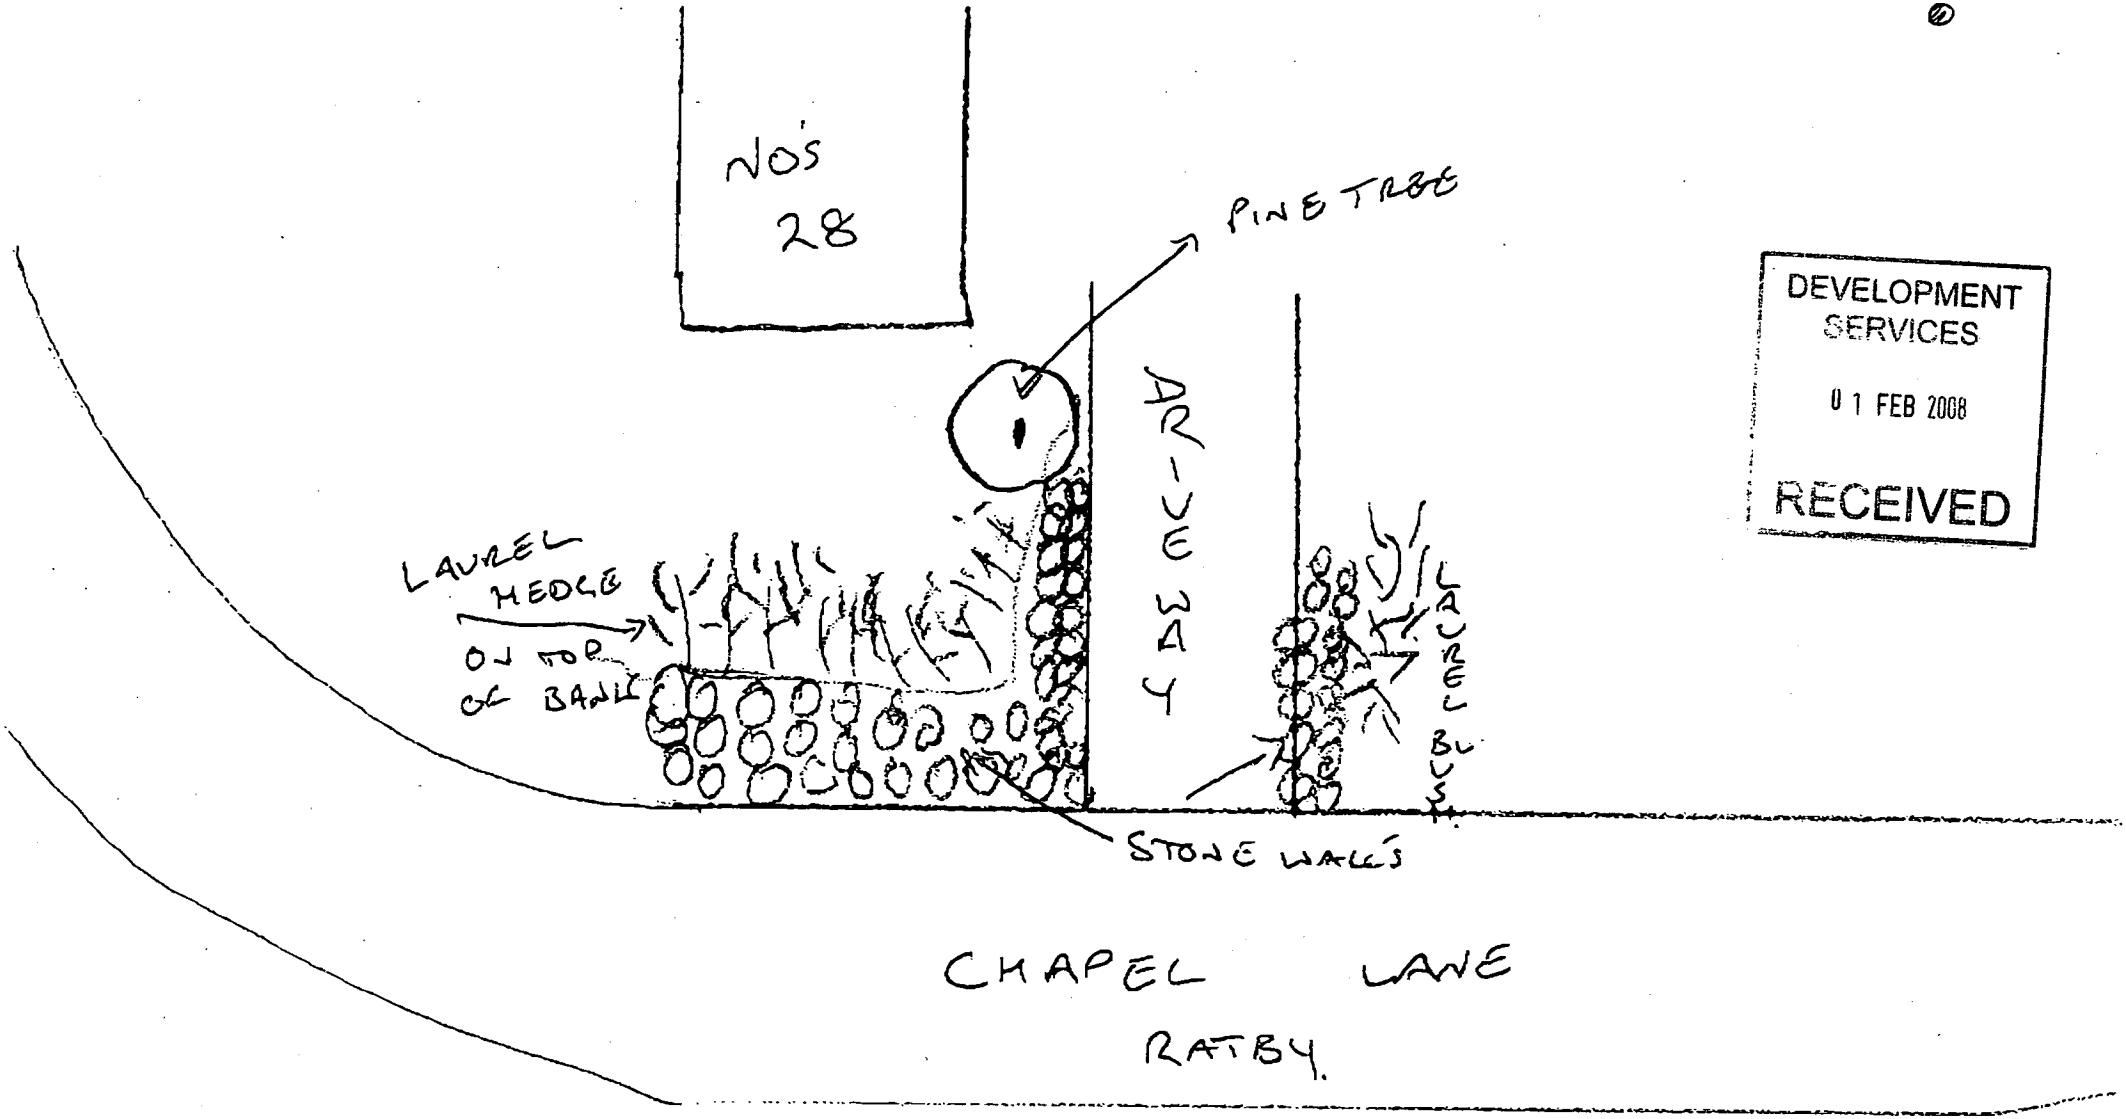

DEVELOPMENT SERVICES
01 FEB 2008
RECEIVED

01-FEB-08 08:42

F.A.O

MR TREVOR PROWSE REF 08/00071/TPOCA

RE. WORKS TO TREE + HEDGE AT 28 CHAPEL LANE RATBY.

FROM R. J. THORNE FIRTREE GARDEN SERVICES