


LINEAR SCALE 1:1250

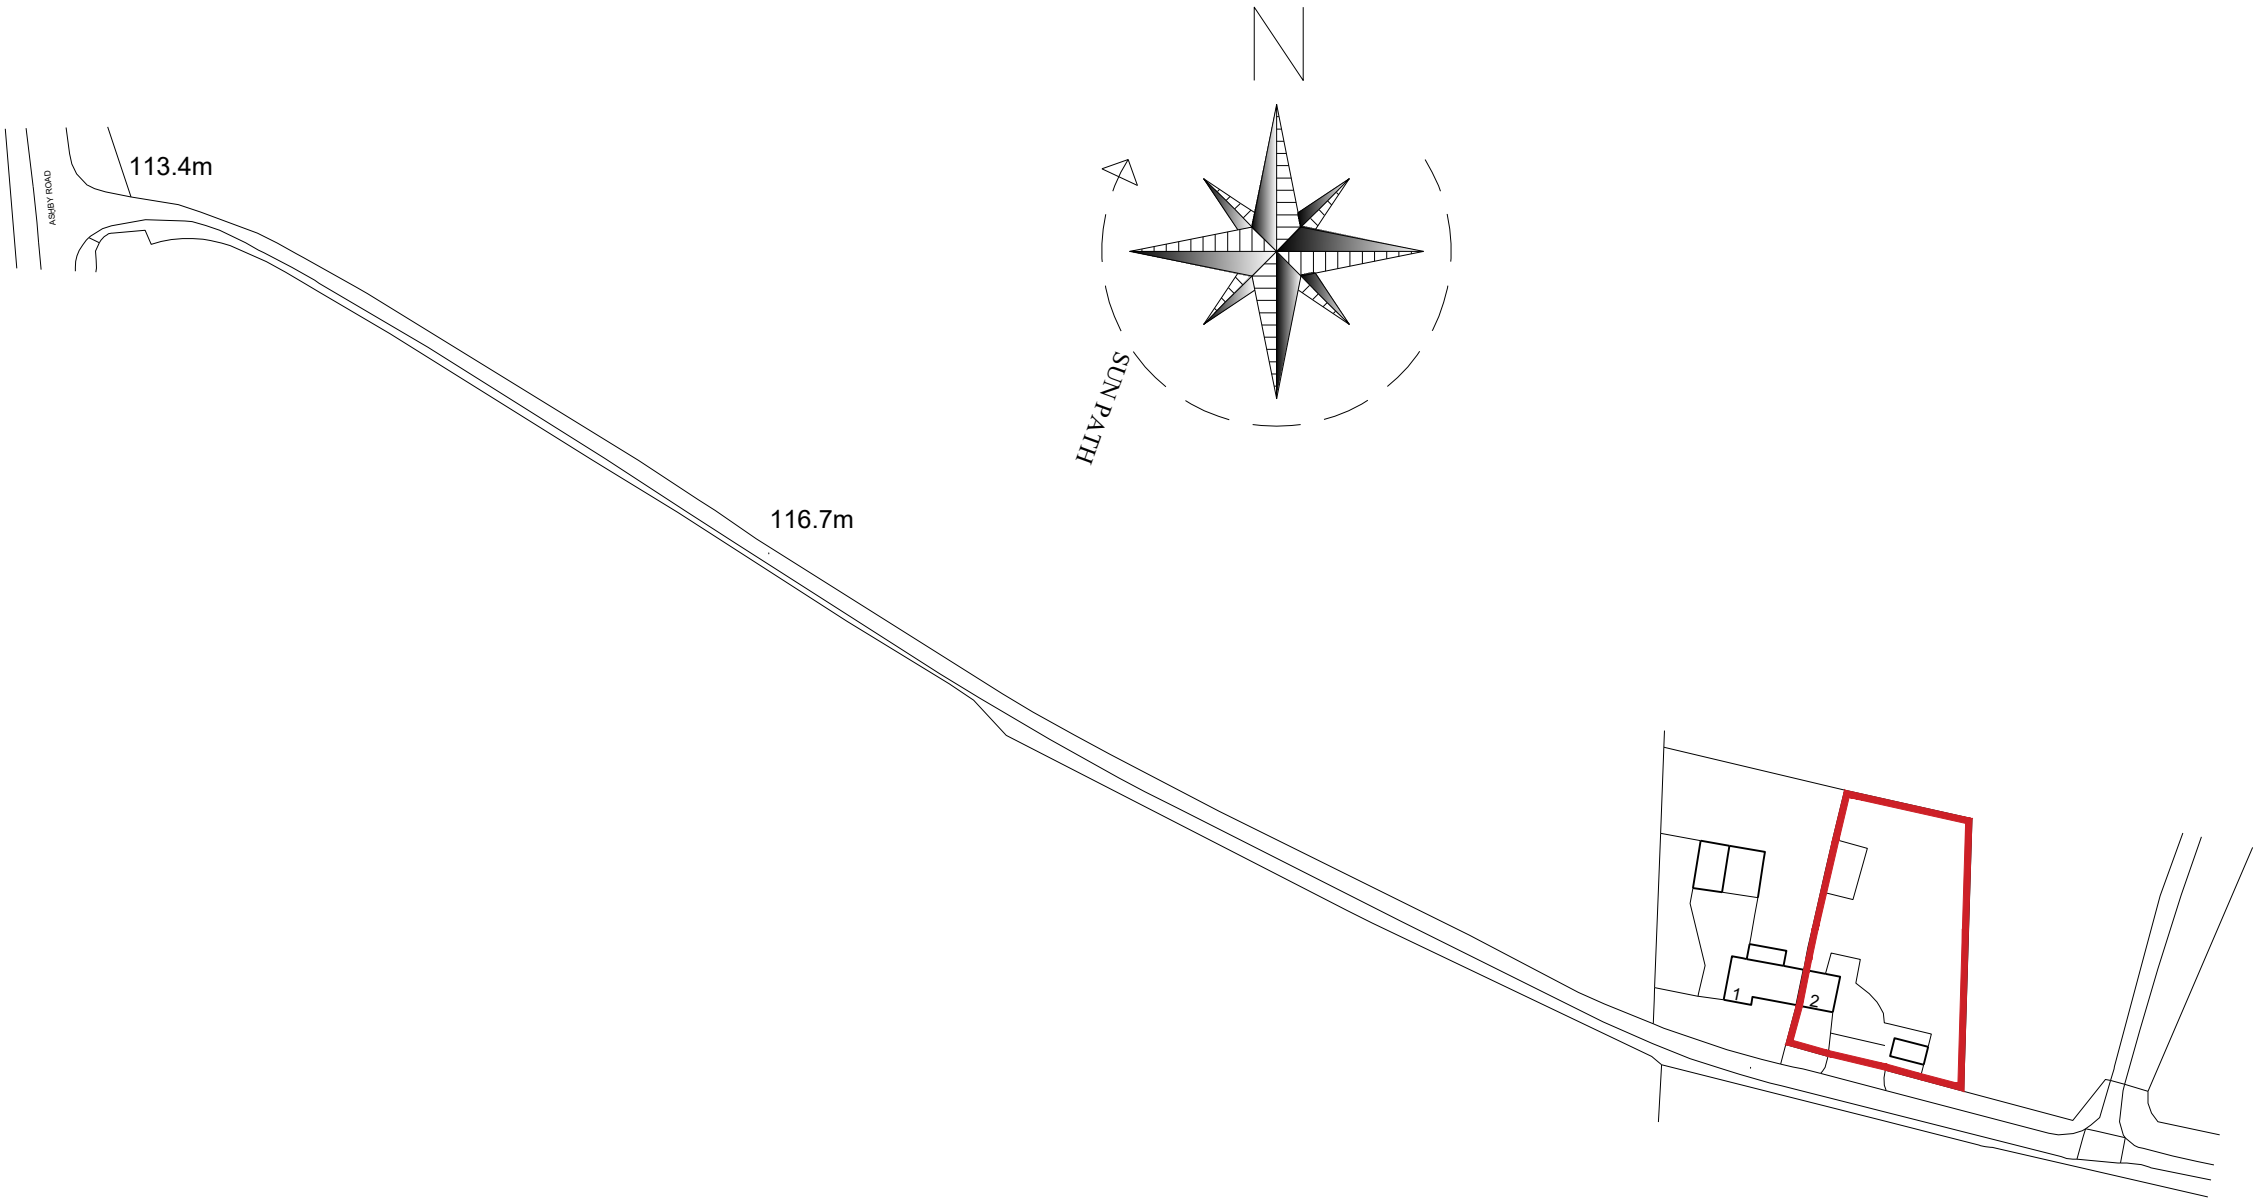

Ordnance Survey, (c) Crown Copyright 2025. All rights reserved. Licence number 100022432

 Code 6 Developments Limited 16 Fox's Covert, Fenny Drayton, CV13 6BG mark@code6developments.onmicrosoft.com 01827 721653	CLIENT	MR & MRS FORMAN		This drawing and the building works depicted are the copyright of Code 6 Developments Limited and may not be reproduced or amended except by written permission. No liability will be accepted for amendments made by other persons. Contractor must check and verify all building levels and site dimensions, all sewer invert levels and road levels at connection points prior to start of works. All works to comply with the latest revision of the building regulations.	SCALE	DATE	
	PROJECT	PROPOSED SINGLE STOREY EXTENSION TO 2 BROCKEY COTTAGES, ASHBY ROAD, STAPLETON, LE9 8JD			DRAWN	STAGE	
	DRAWING TITLE	LOCATION PLAN			DRAWING NUMBER	1422_11	REV.