


Existing Ground Floor Plan



Existing Right Side Elevation

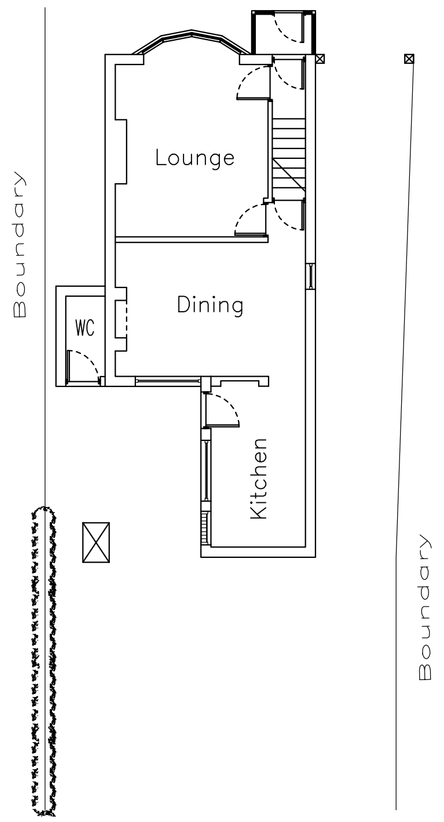


Existing Rear Elevation



Existing Left Side Elevation

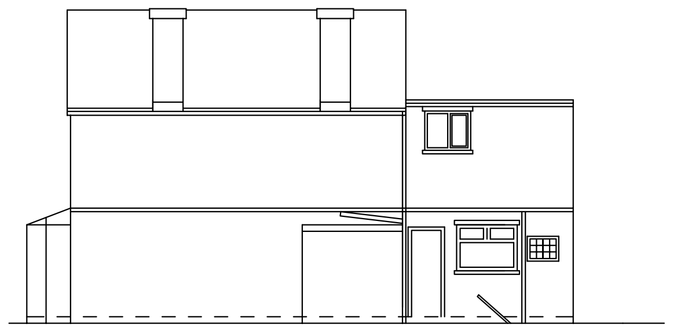


Proposed Ground Floor Plan

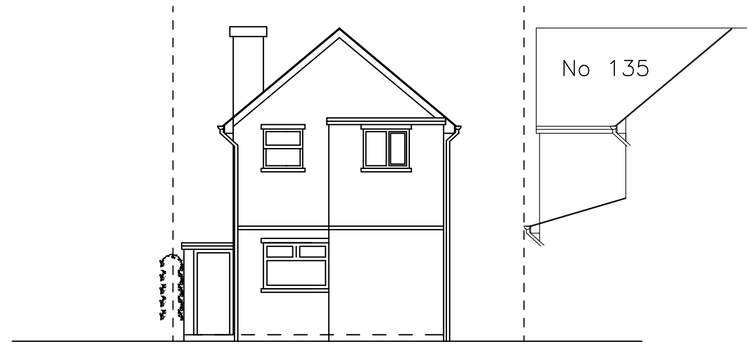


Proposed Right Side Elevation

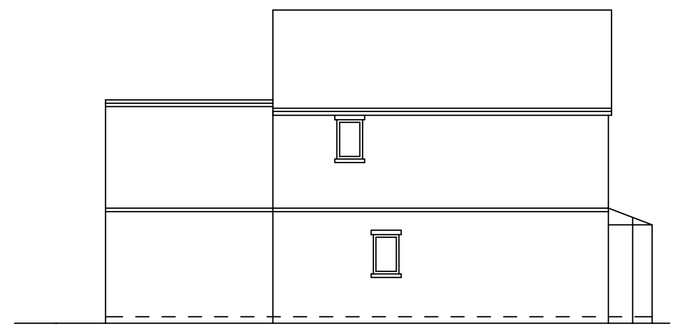


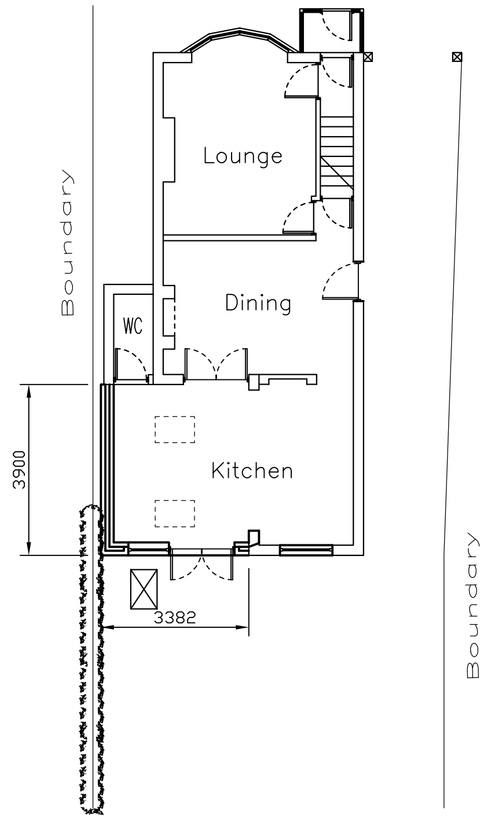Proposed Rear Elevation

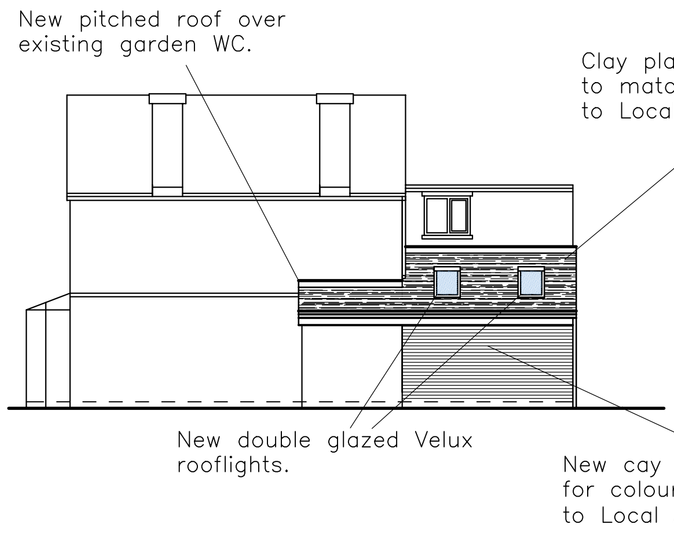


Proposed Left Side Elevation

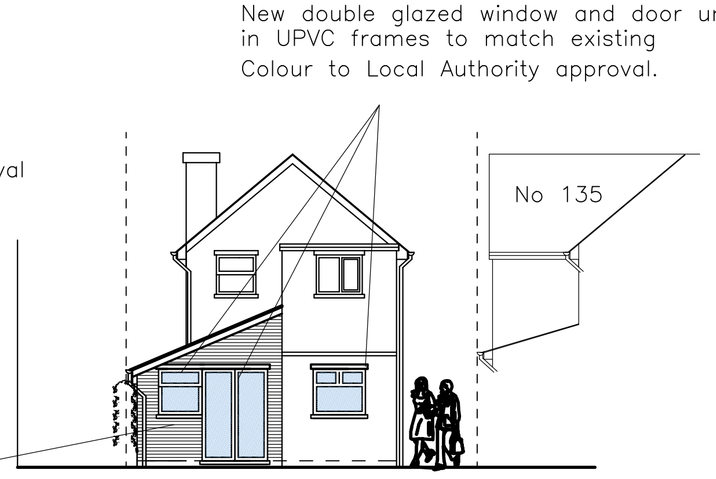


Proposed Section

Project: Proposed Extension and Alterations to
137 Sketchley Road
Burbage
Leicestershire
For Mr & Mrs P Baggott

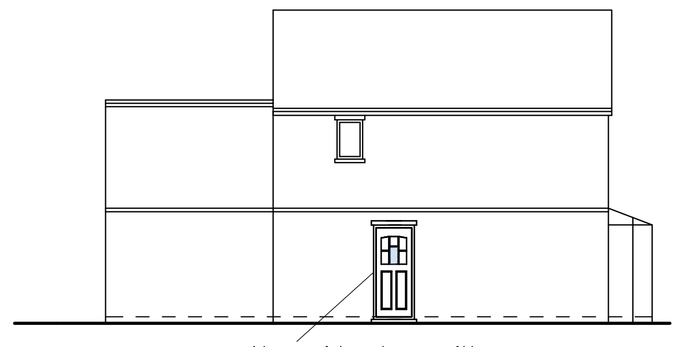Title: Proposed & Existing
Elevations & Floor Plans

**Jonathan Burke**
BEng(hons) CEng MIStructE MICE MaPS
42 Woodland Road
Hinckley
Leicestershire. LE10 1JG
Tel. 01455 636404
jburke.consulting@btinternet.com
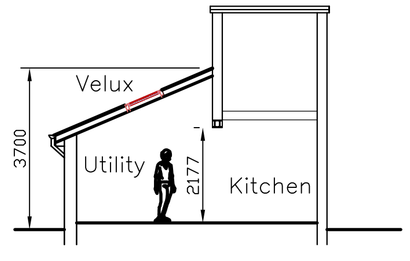
| | |
|---|---|
| Drawn JB | Date 018-02-08 |
| Checked | |
| Scale 1:100 | Drawing Number 07390/P01A |