
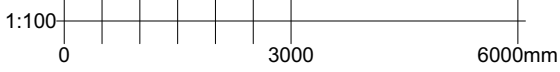
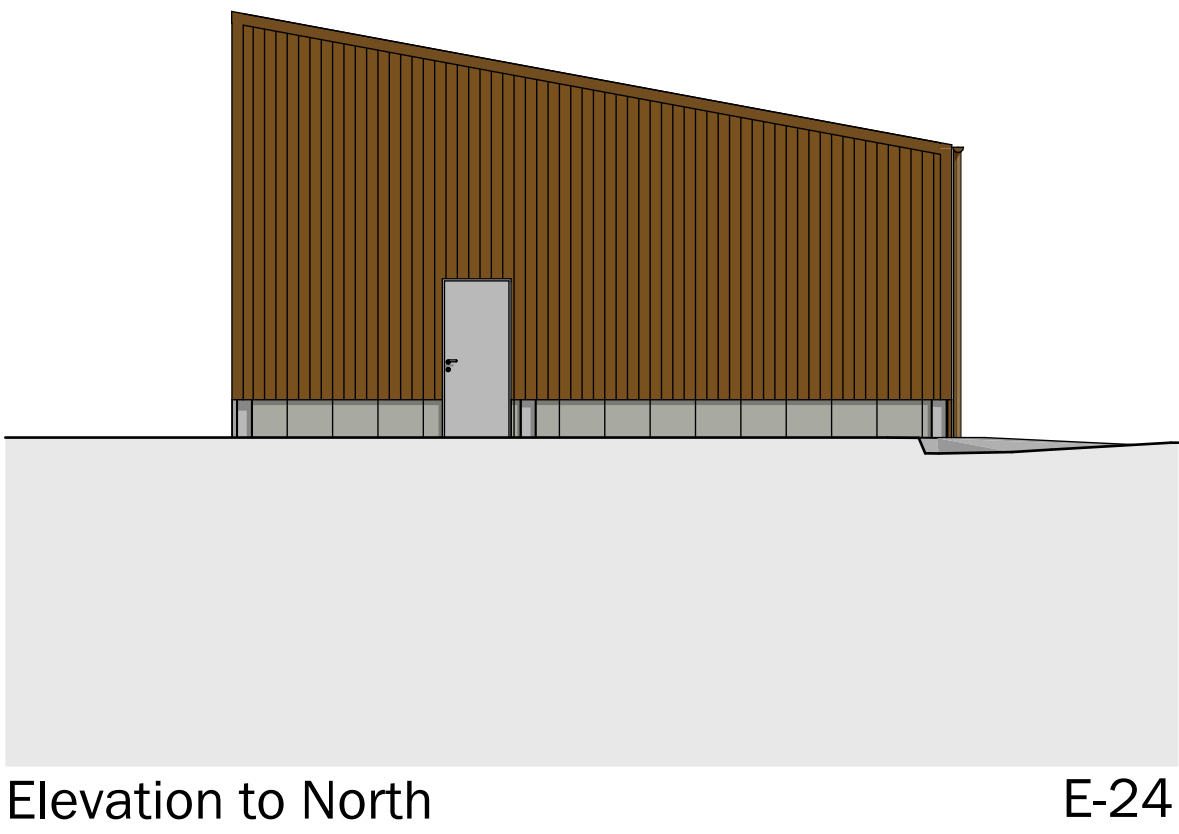
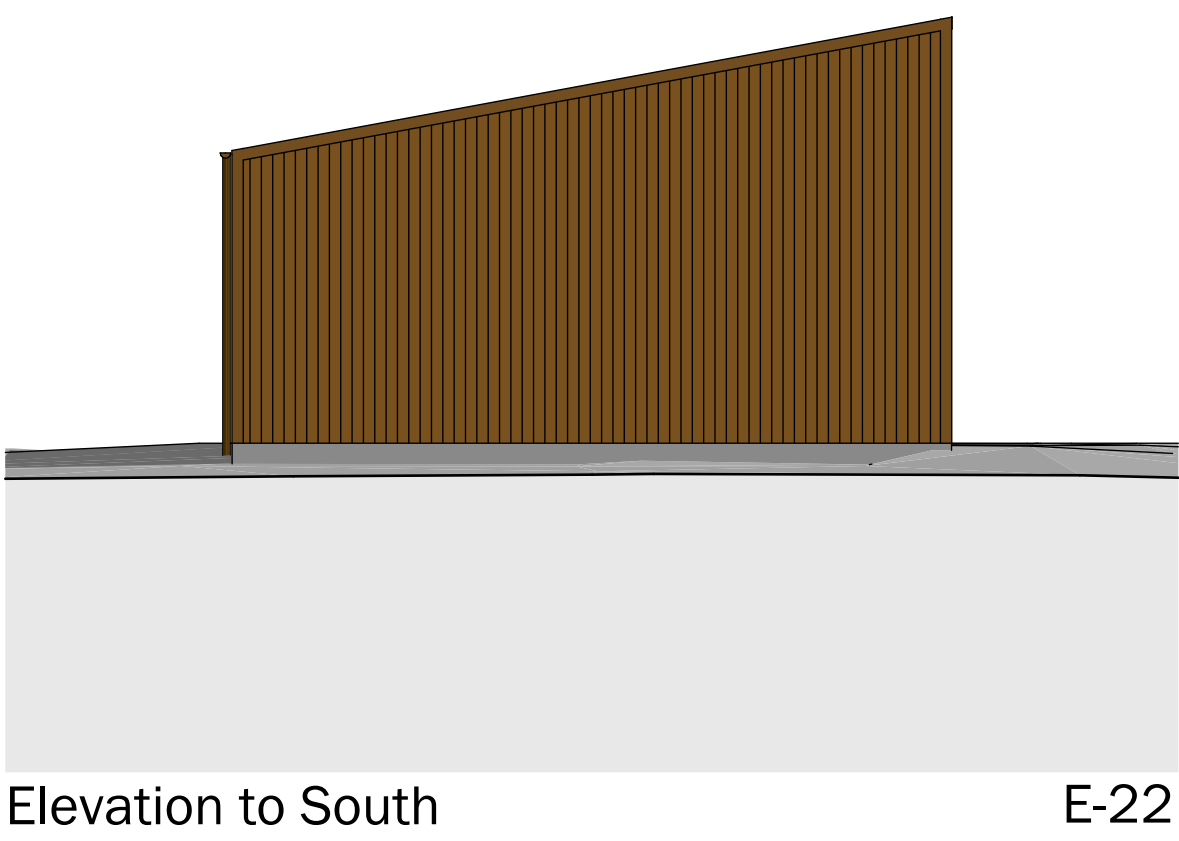
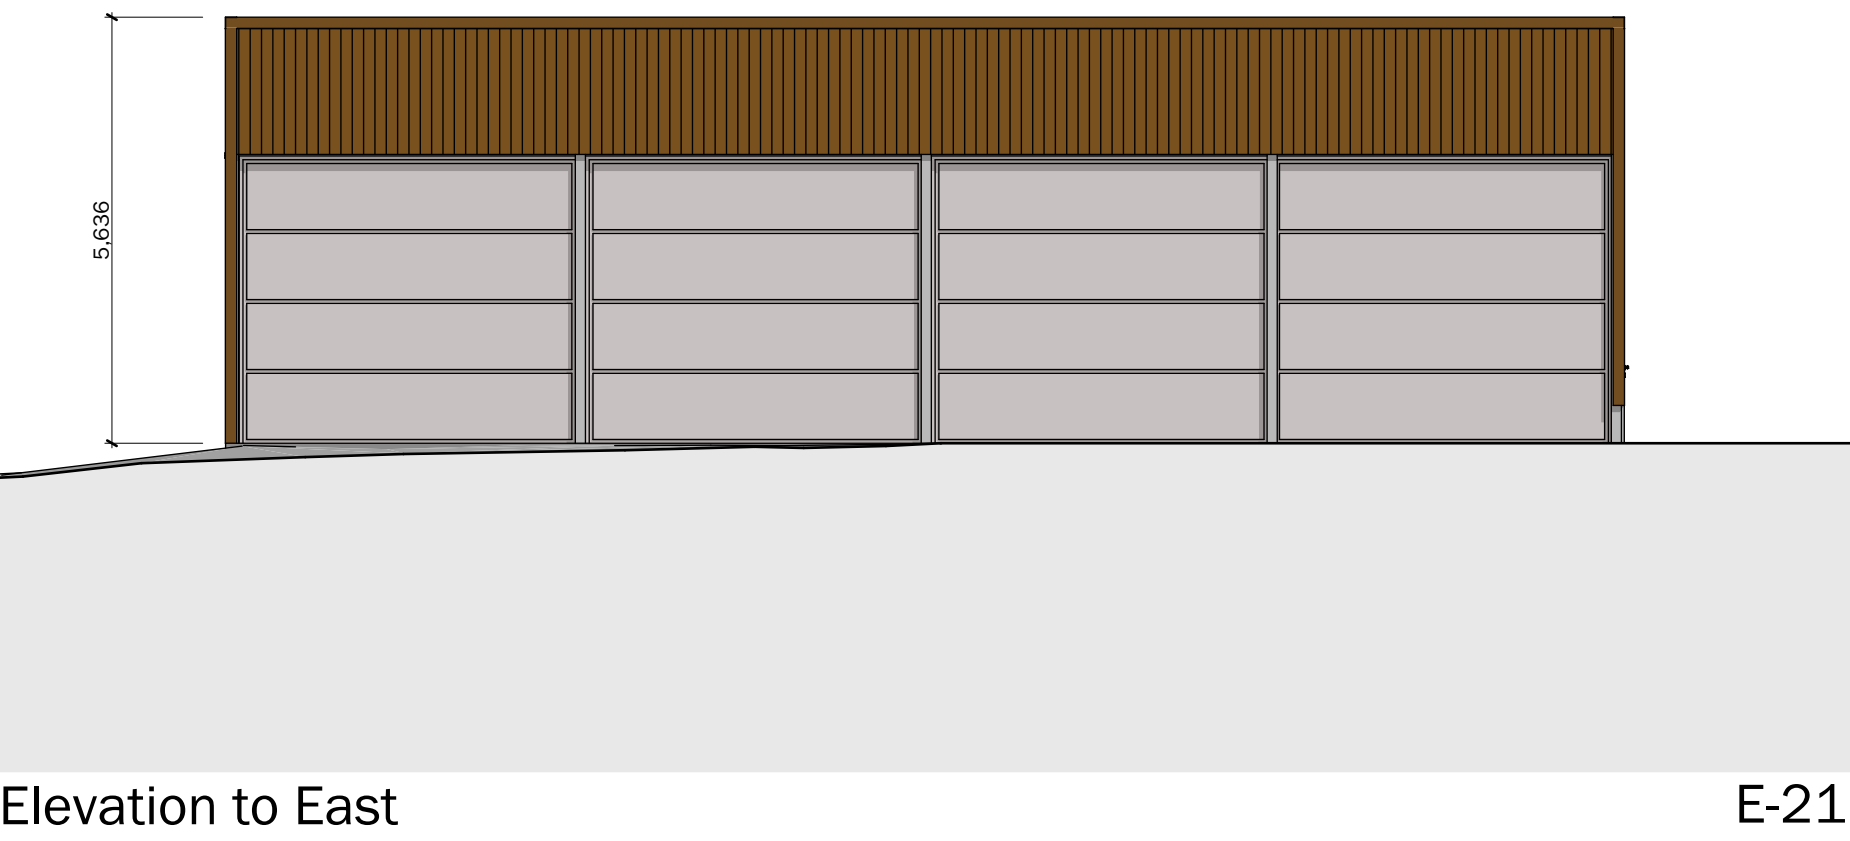
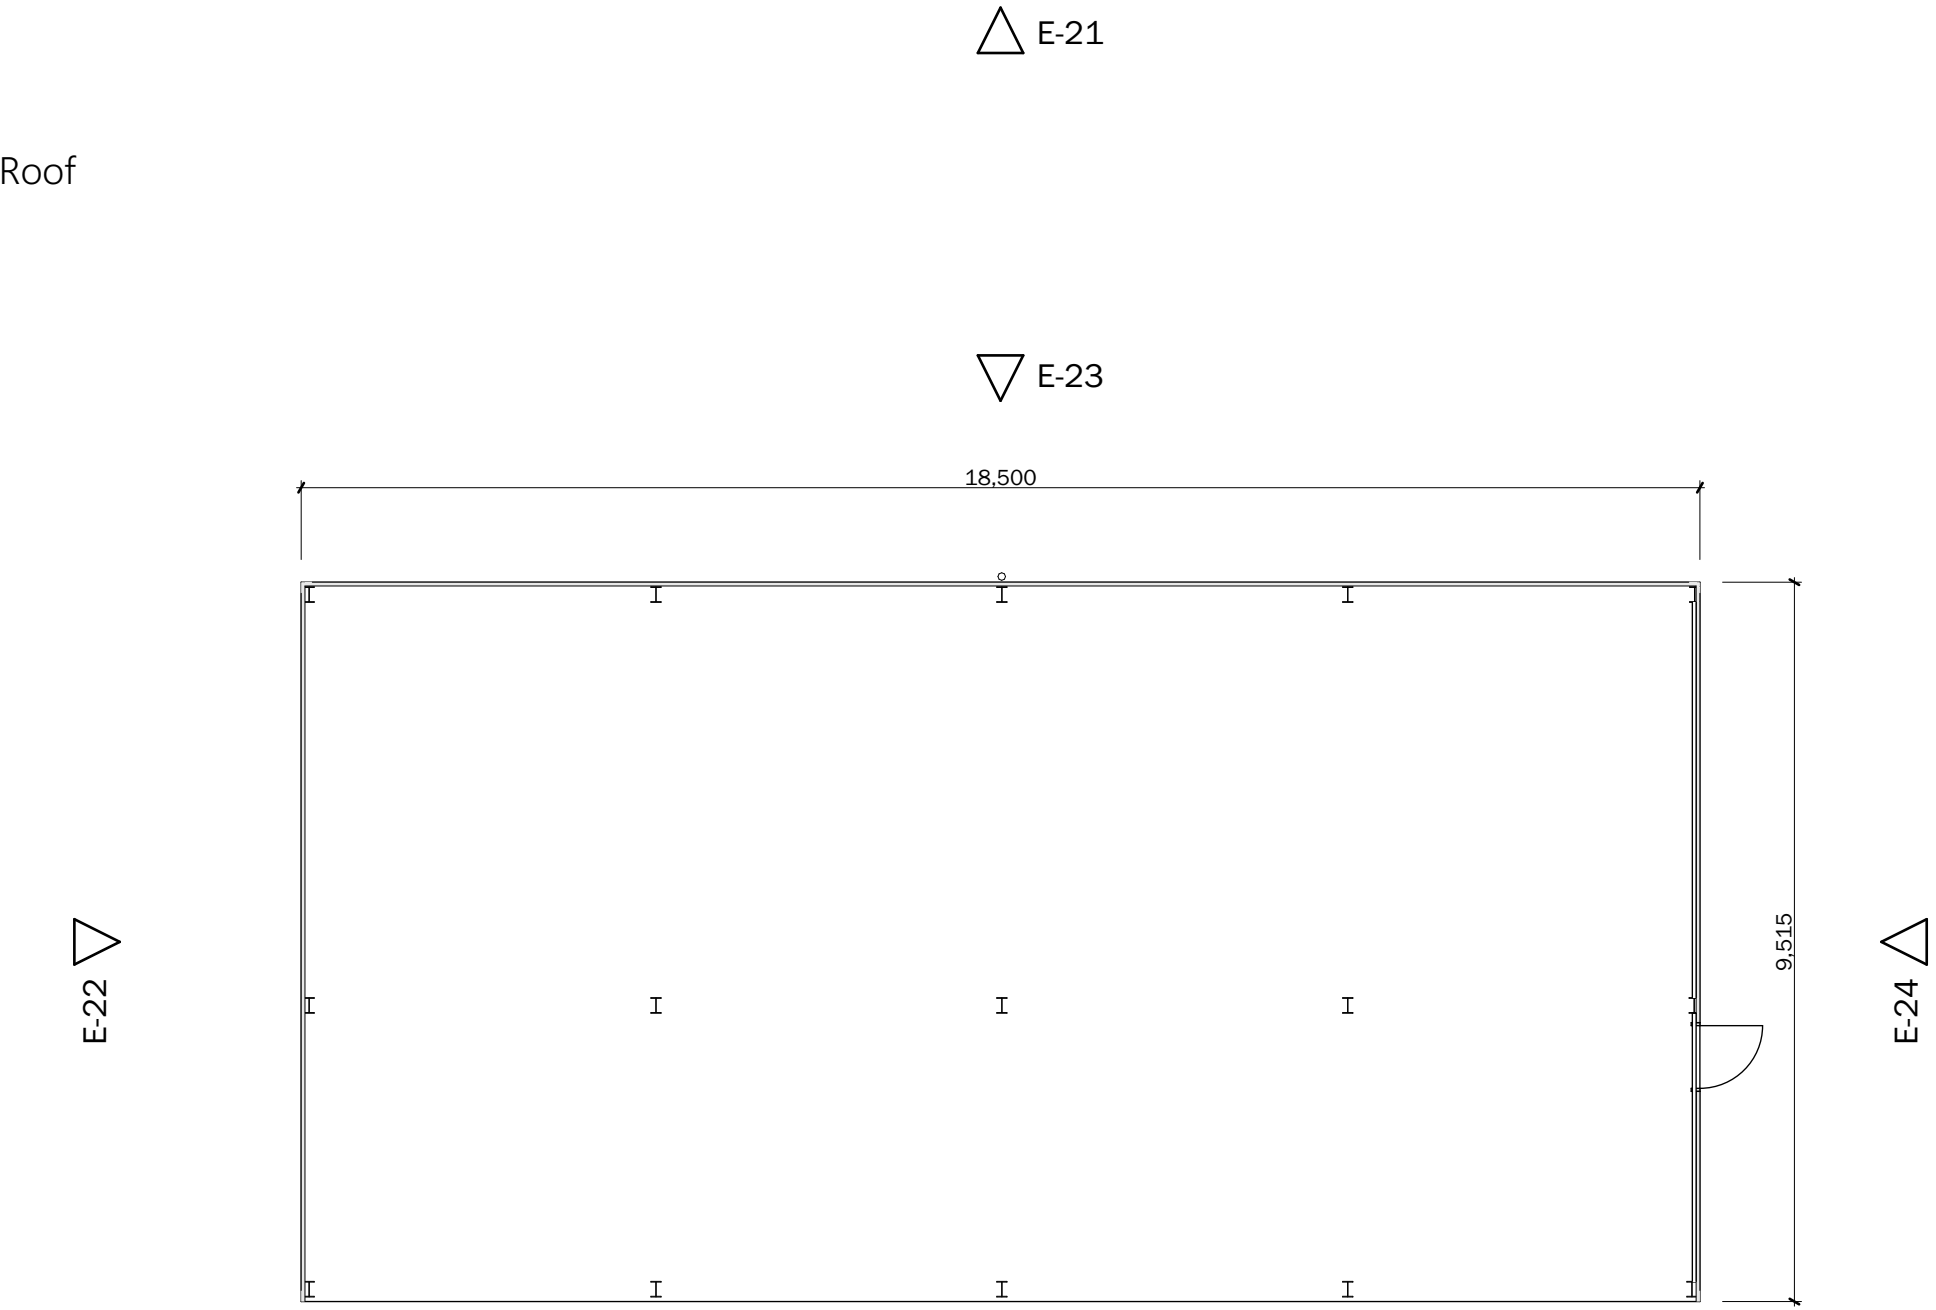


Issue Status			
Planning			
This drawing is copyright. Only figured dimensions to be worked to.			
Revision			Date
A	First Issue	SK	AD
			12.10.23

	Metal Sheet Cladding Colour: Dark Brown
Doors/Windows/Rooflights	
	Doors Colour: Grey
Roofs	
	Metal Sheet Roof Colour: Dark Brown
Trims etc	
	Rainwater Goods Colour: Brown
	Trims etc. Colour: Brown

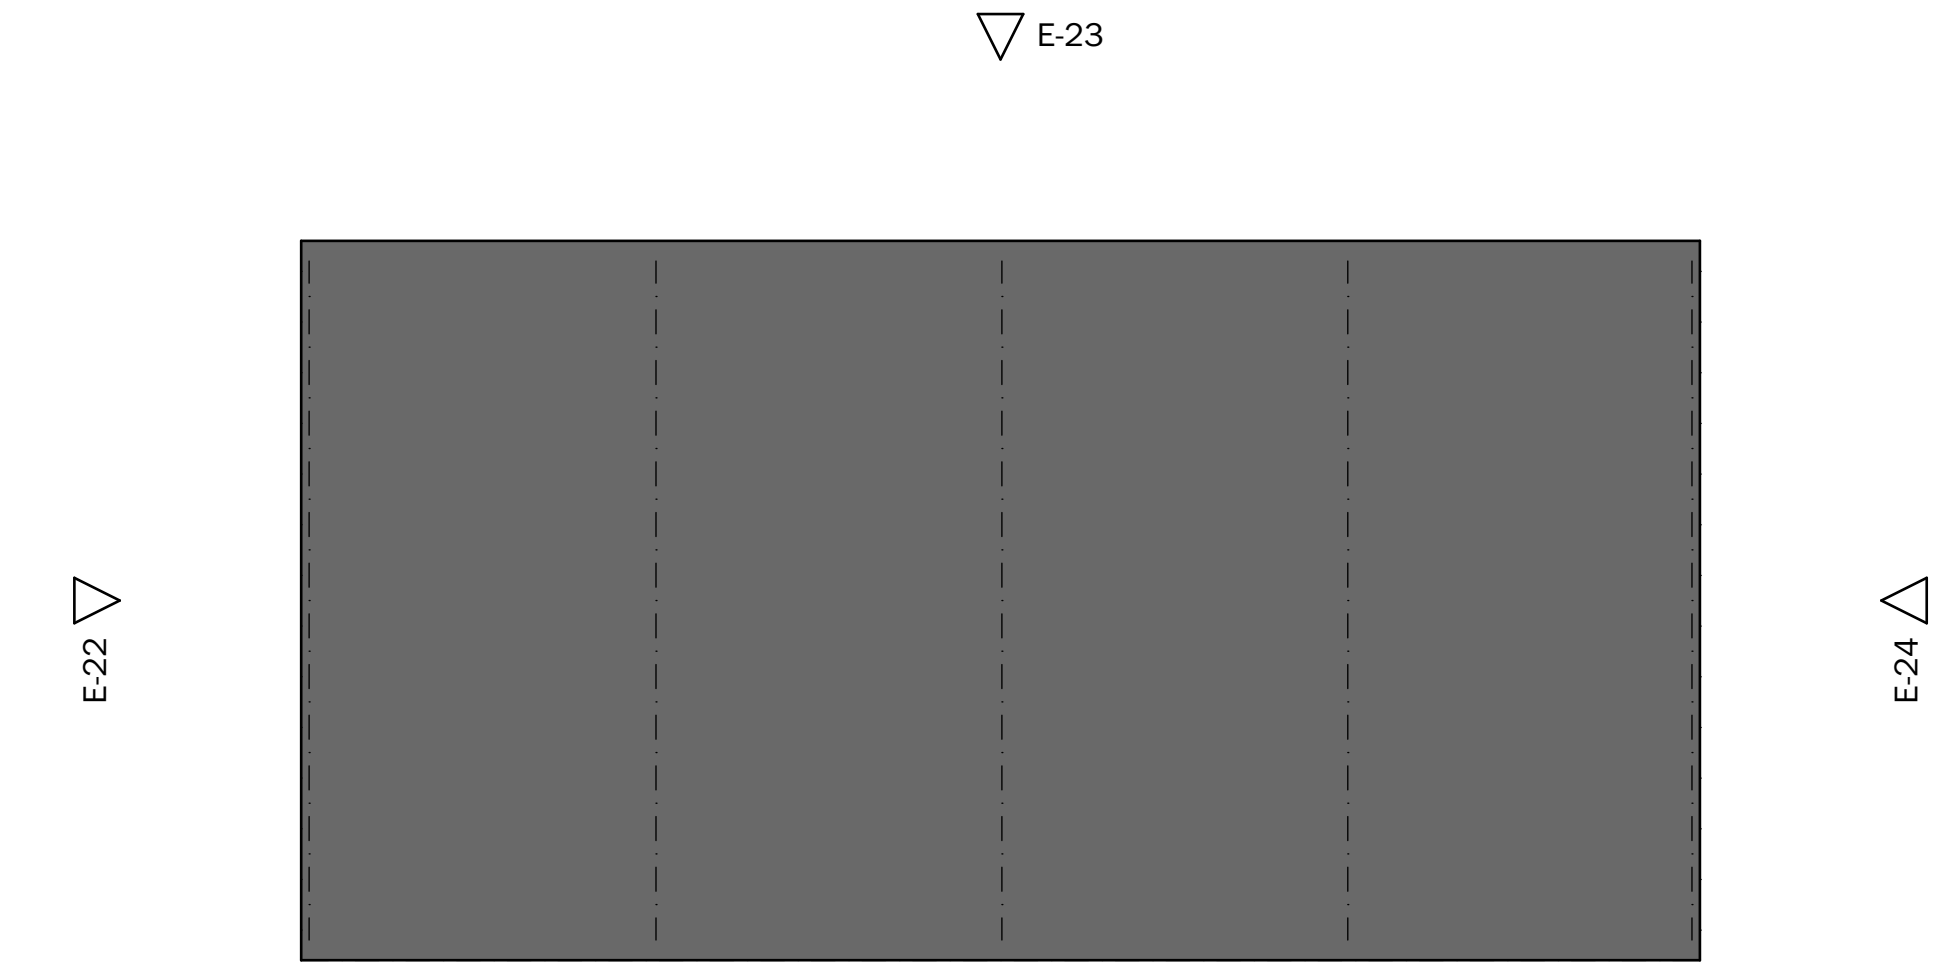

client		
Williams		
project		
Hill Farm, Fenny Drayton Change Of Use		
drawing		
Barn 2 - Plans and Elevations as Existing		
date	scale	@ A1
19.09.23	1:100	
drawn	checked	
SK	AD	

BROWN & CO
ARCHITECTURE + PLANNING
www.brown-co.com

Norwich
St Neots

01603 629673
01480 213811

Humber
Lincoln

01482 421234
01522 457800

Brown & Co Registered Office: The Atrium, St. George's Street, Norwich, Norfolk, NR3 1AB
Registration no: DC302092 Registered in England & Wales