

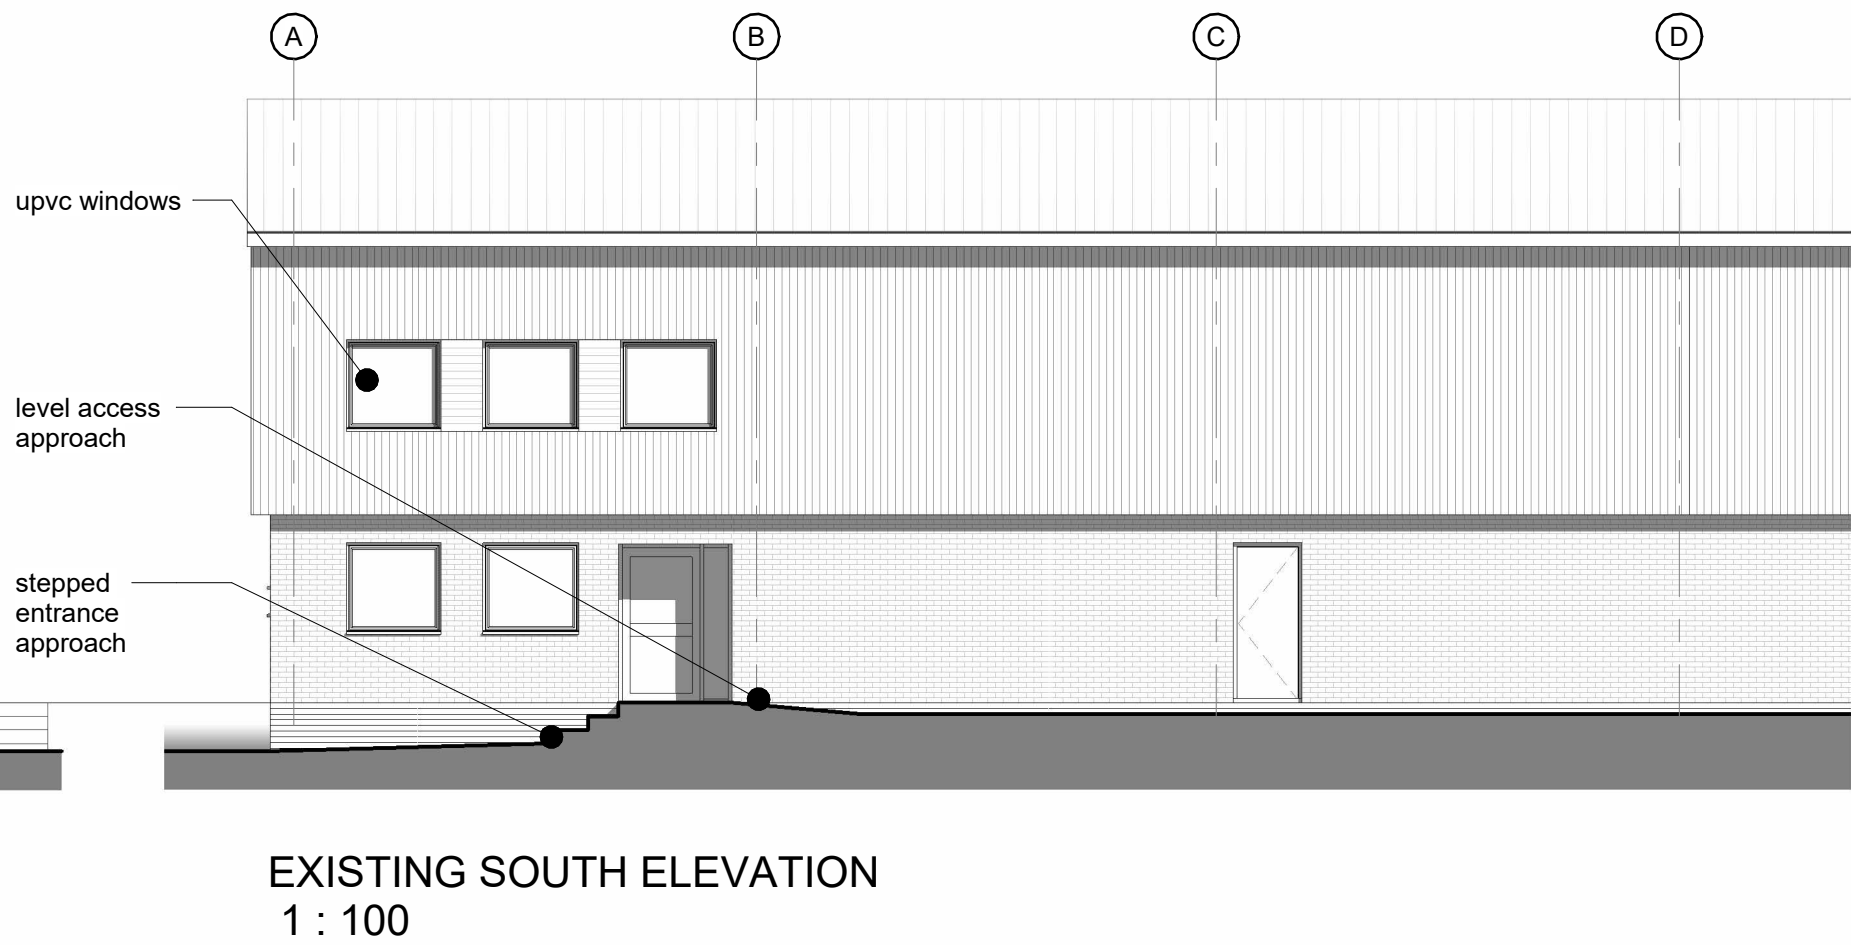
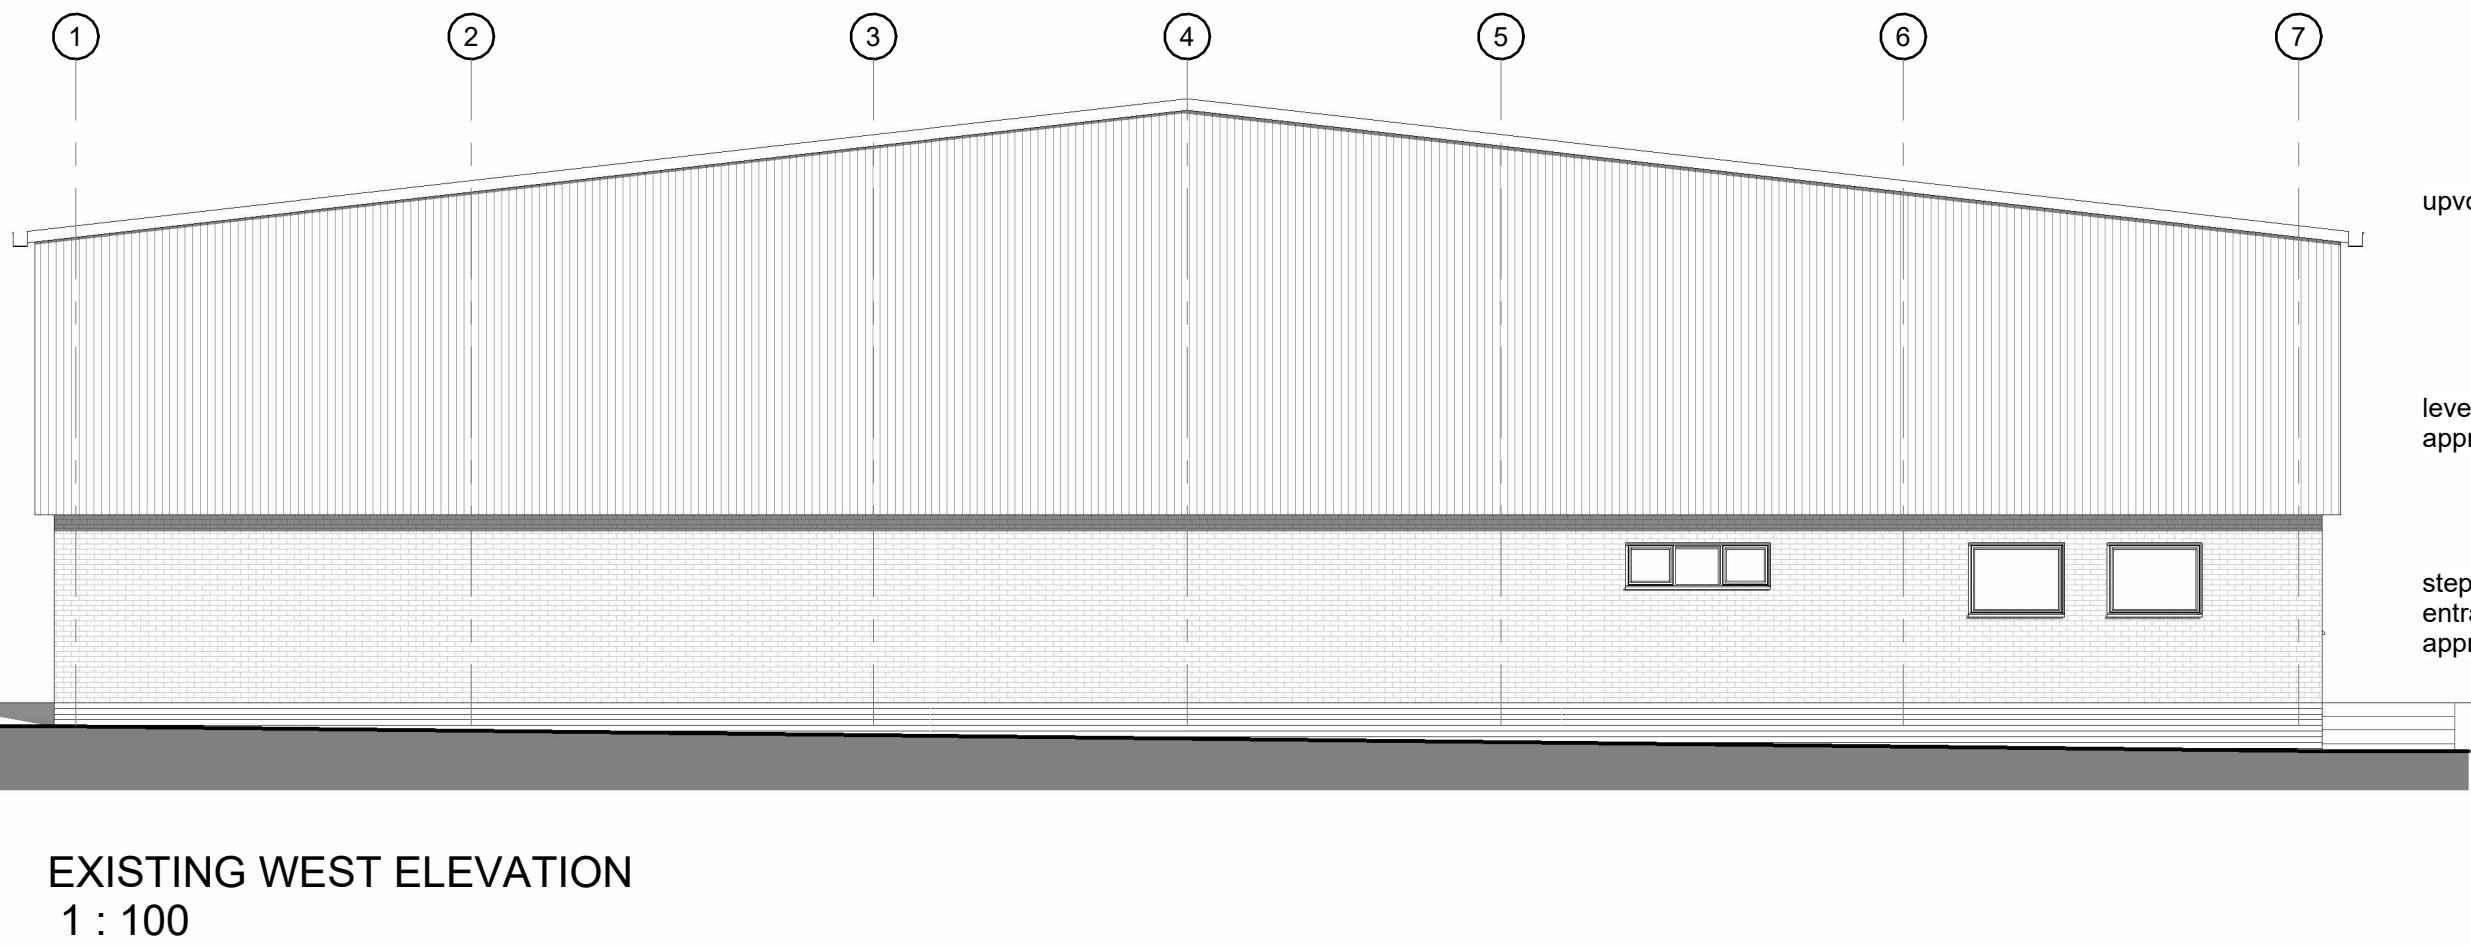
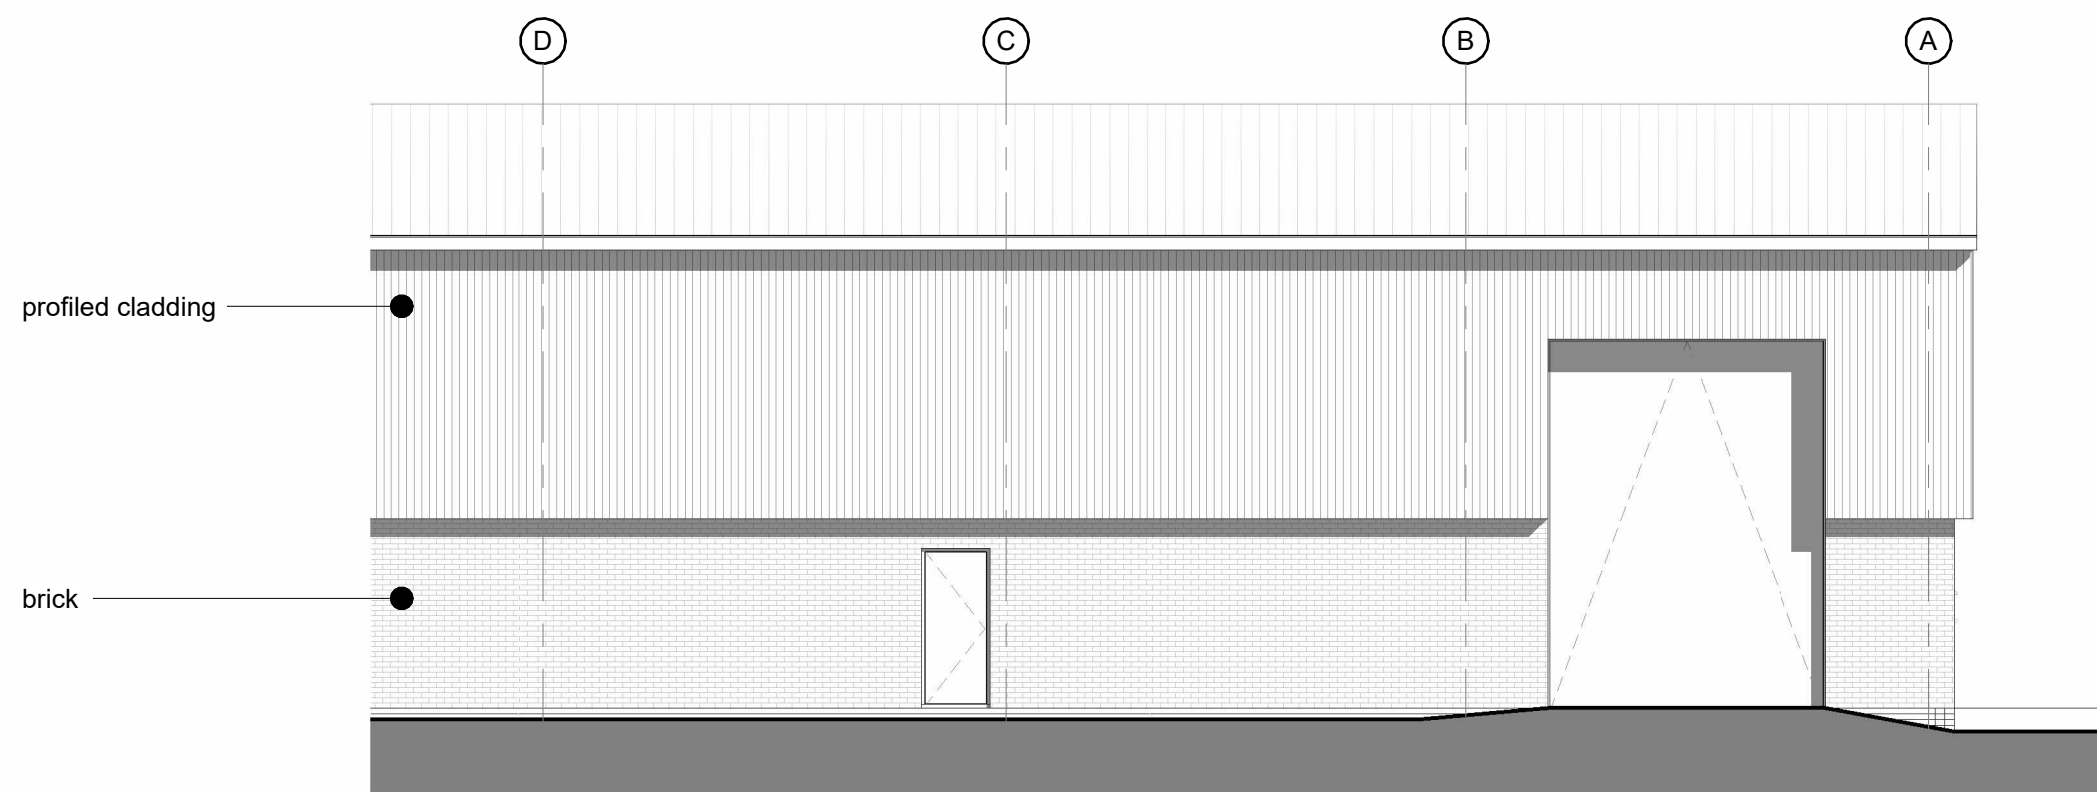
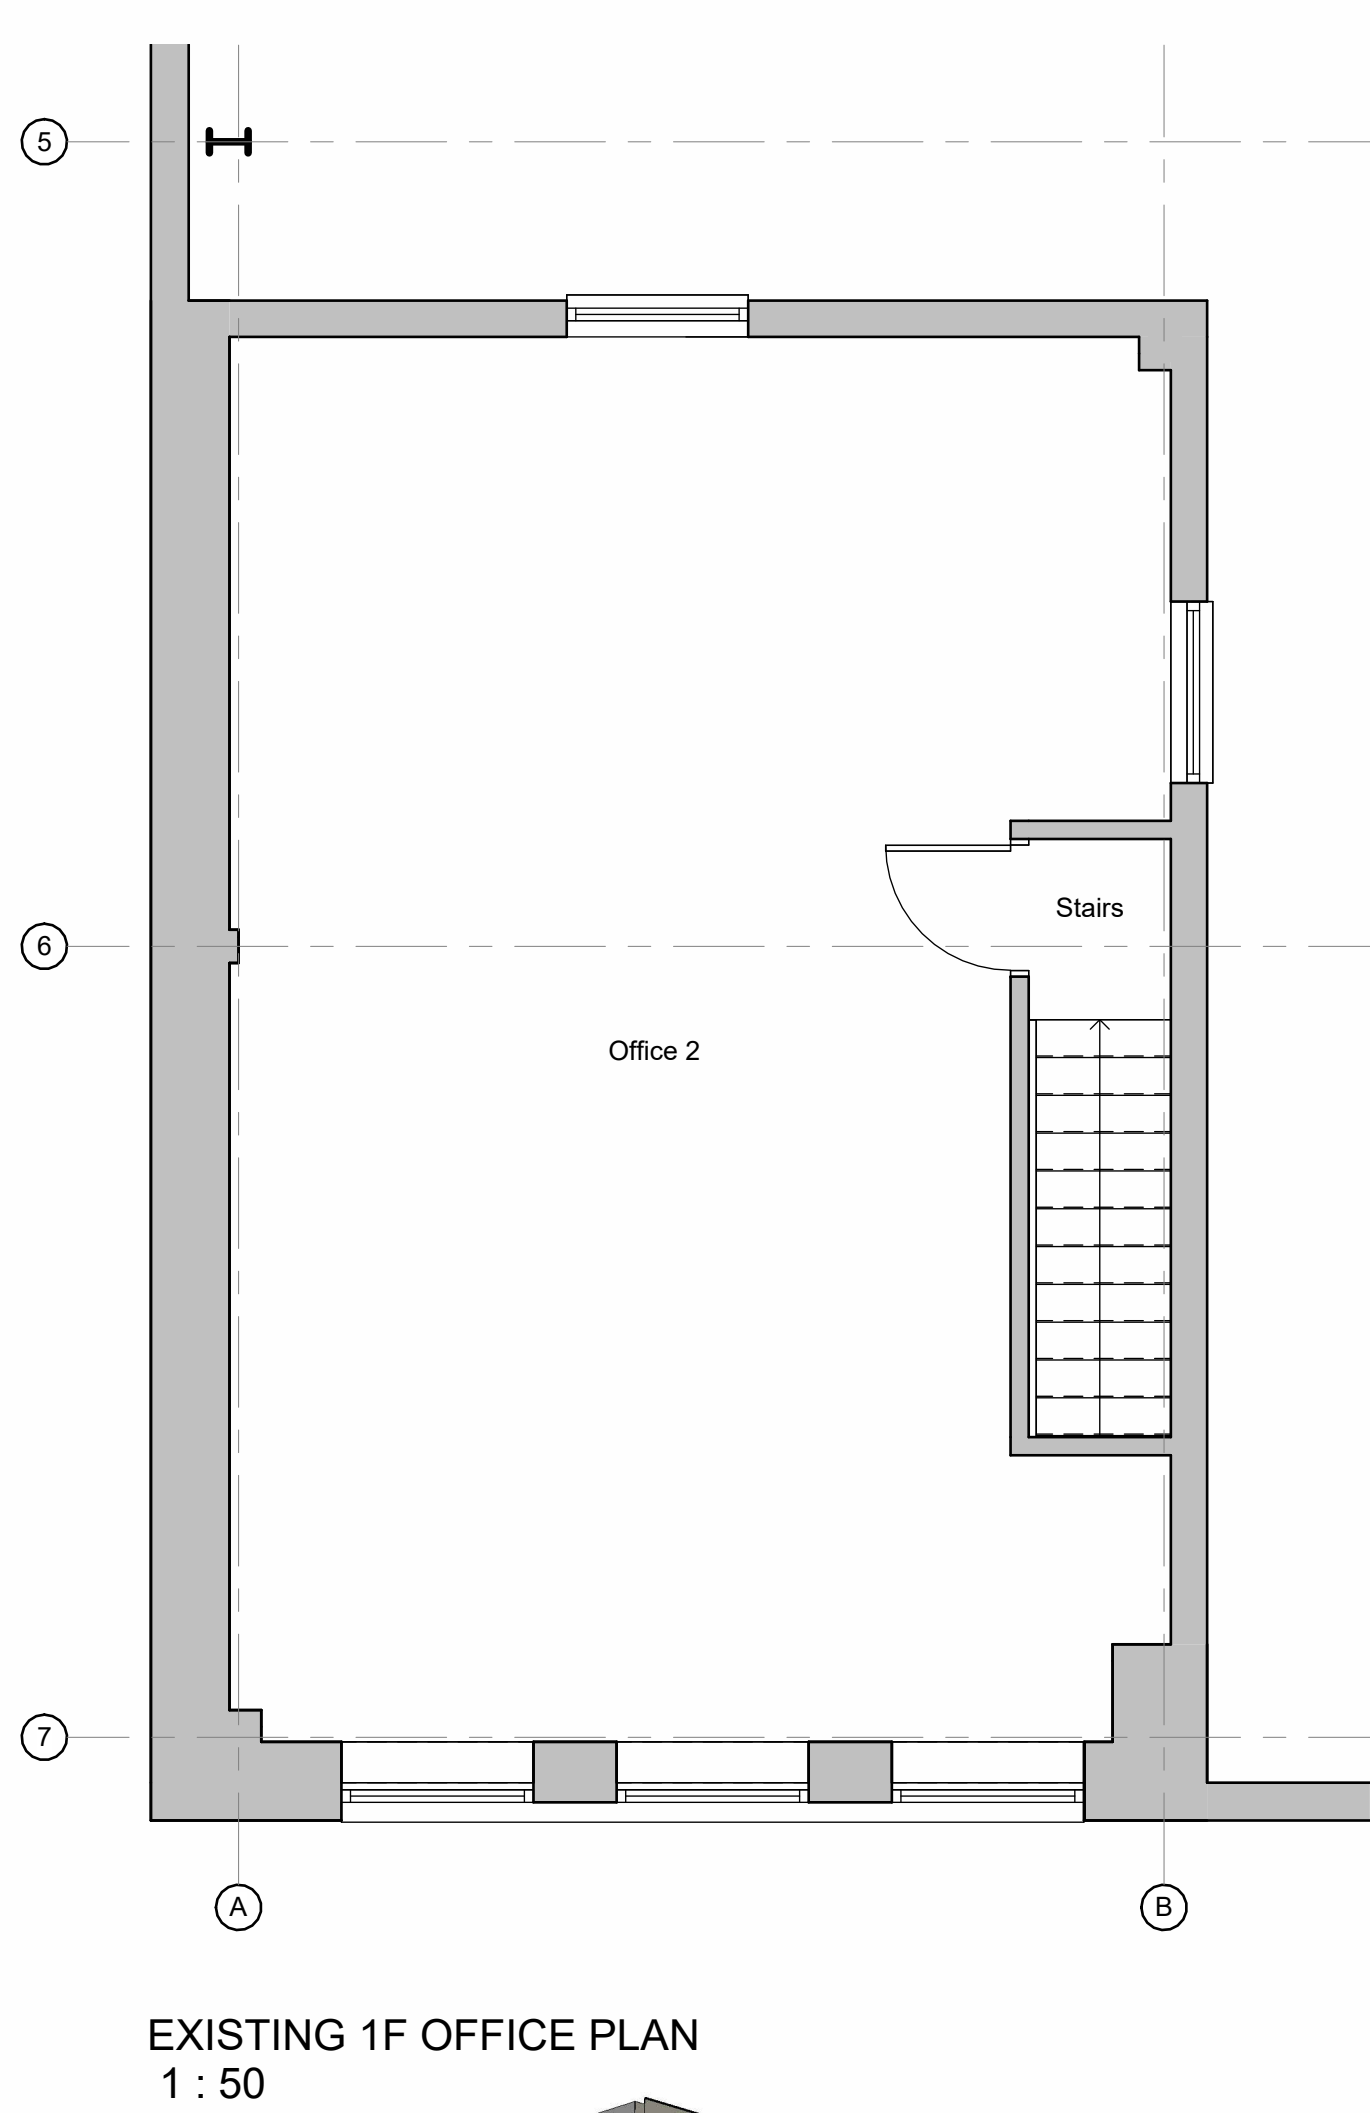


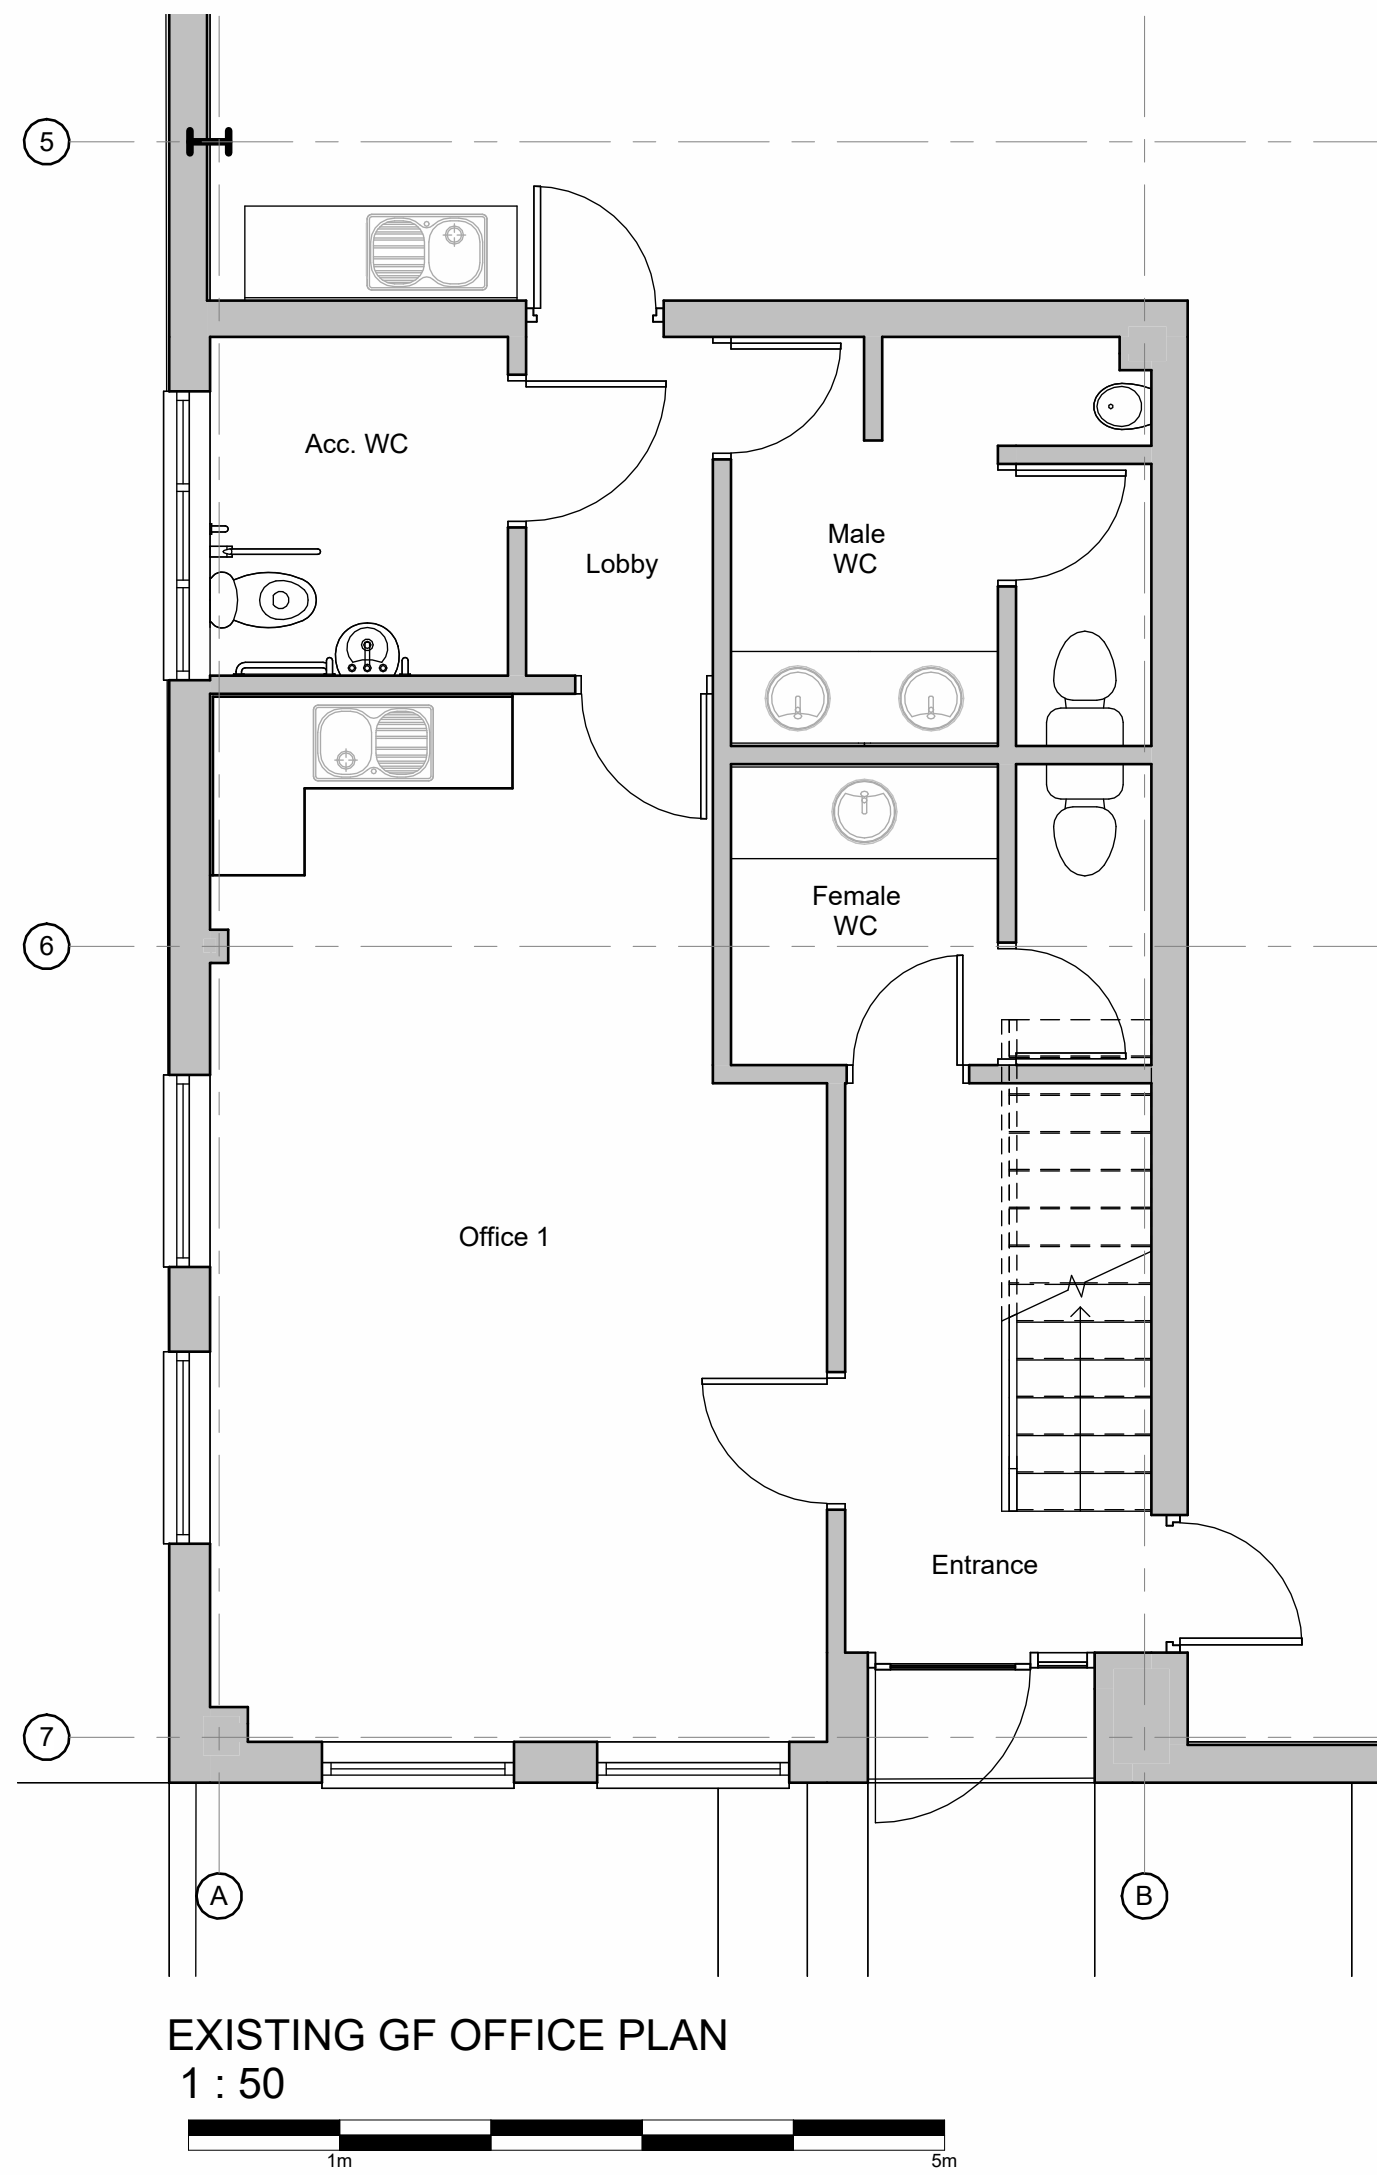

B	14.05.24	Address updated following Planning Case
A	30.04.24	Officer comments Updated for Planning Application

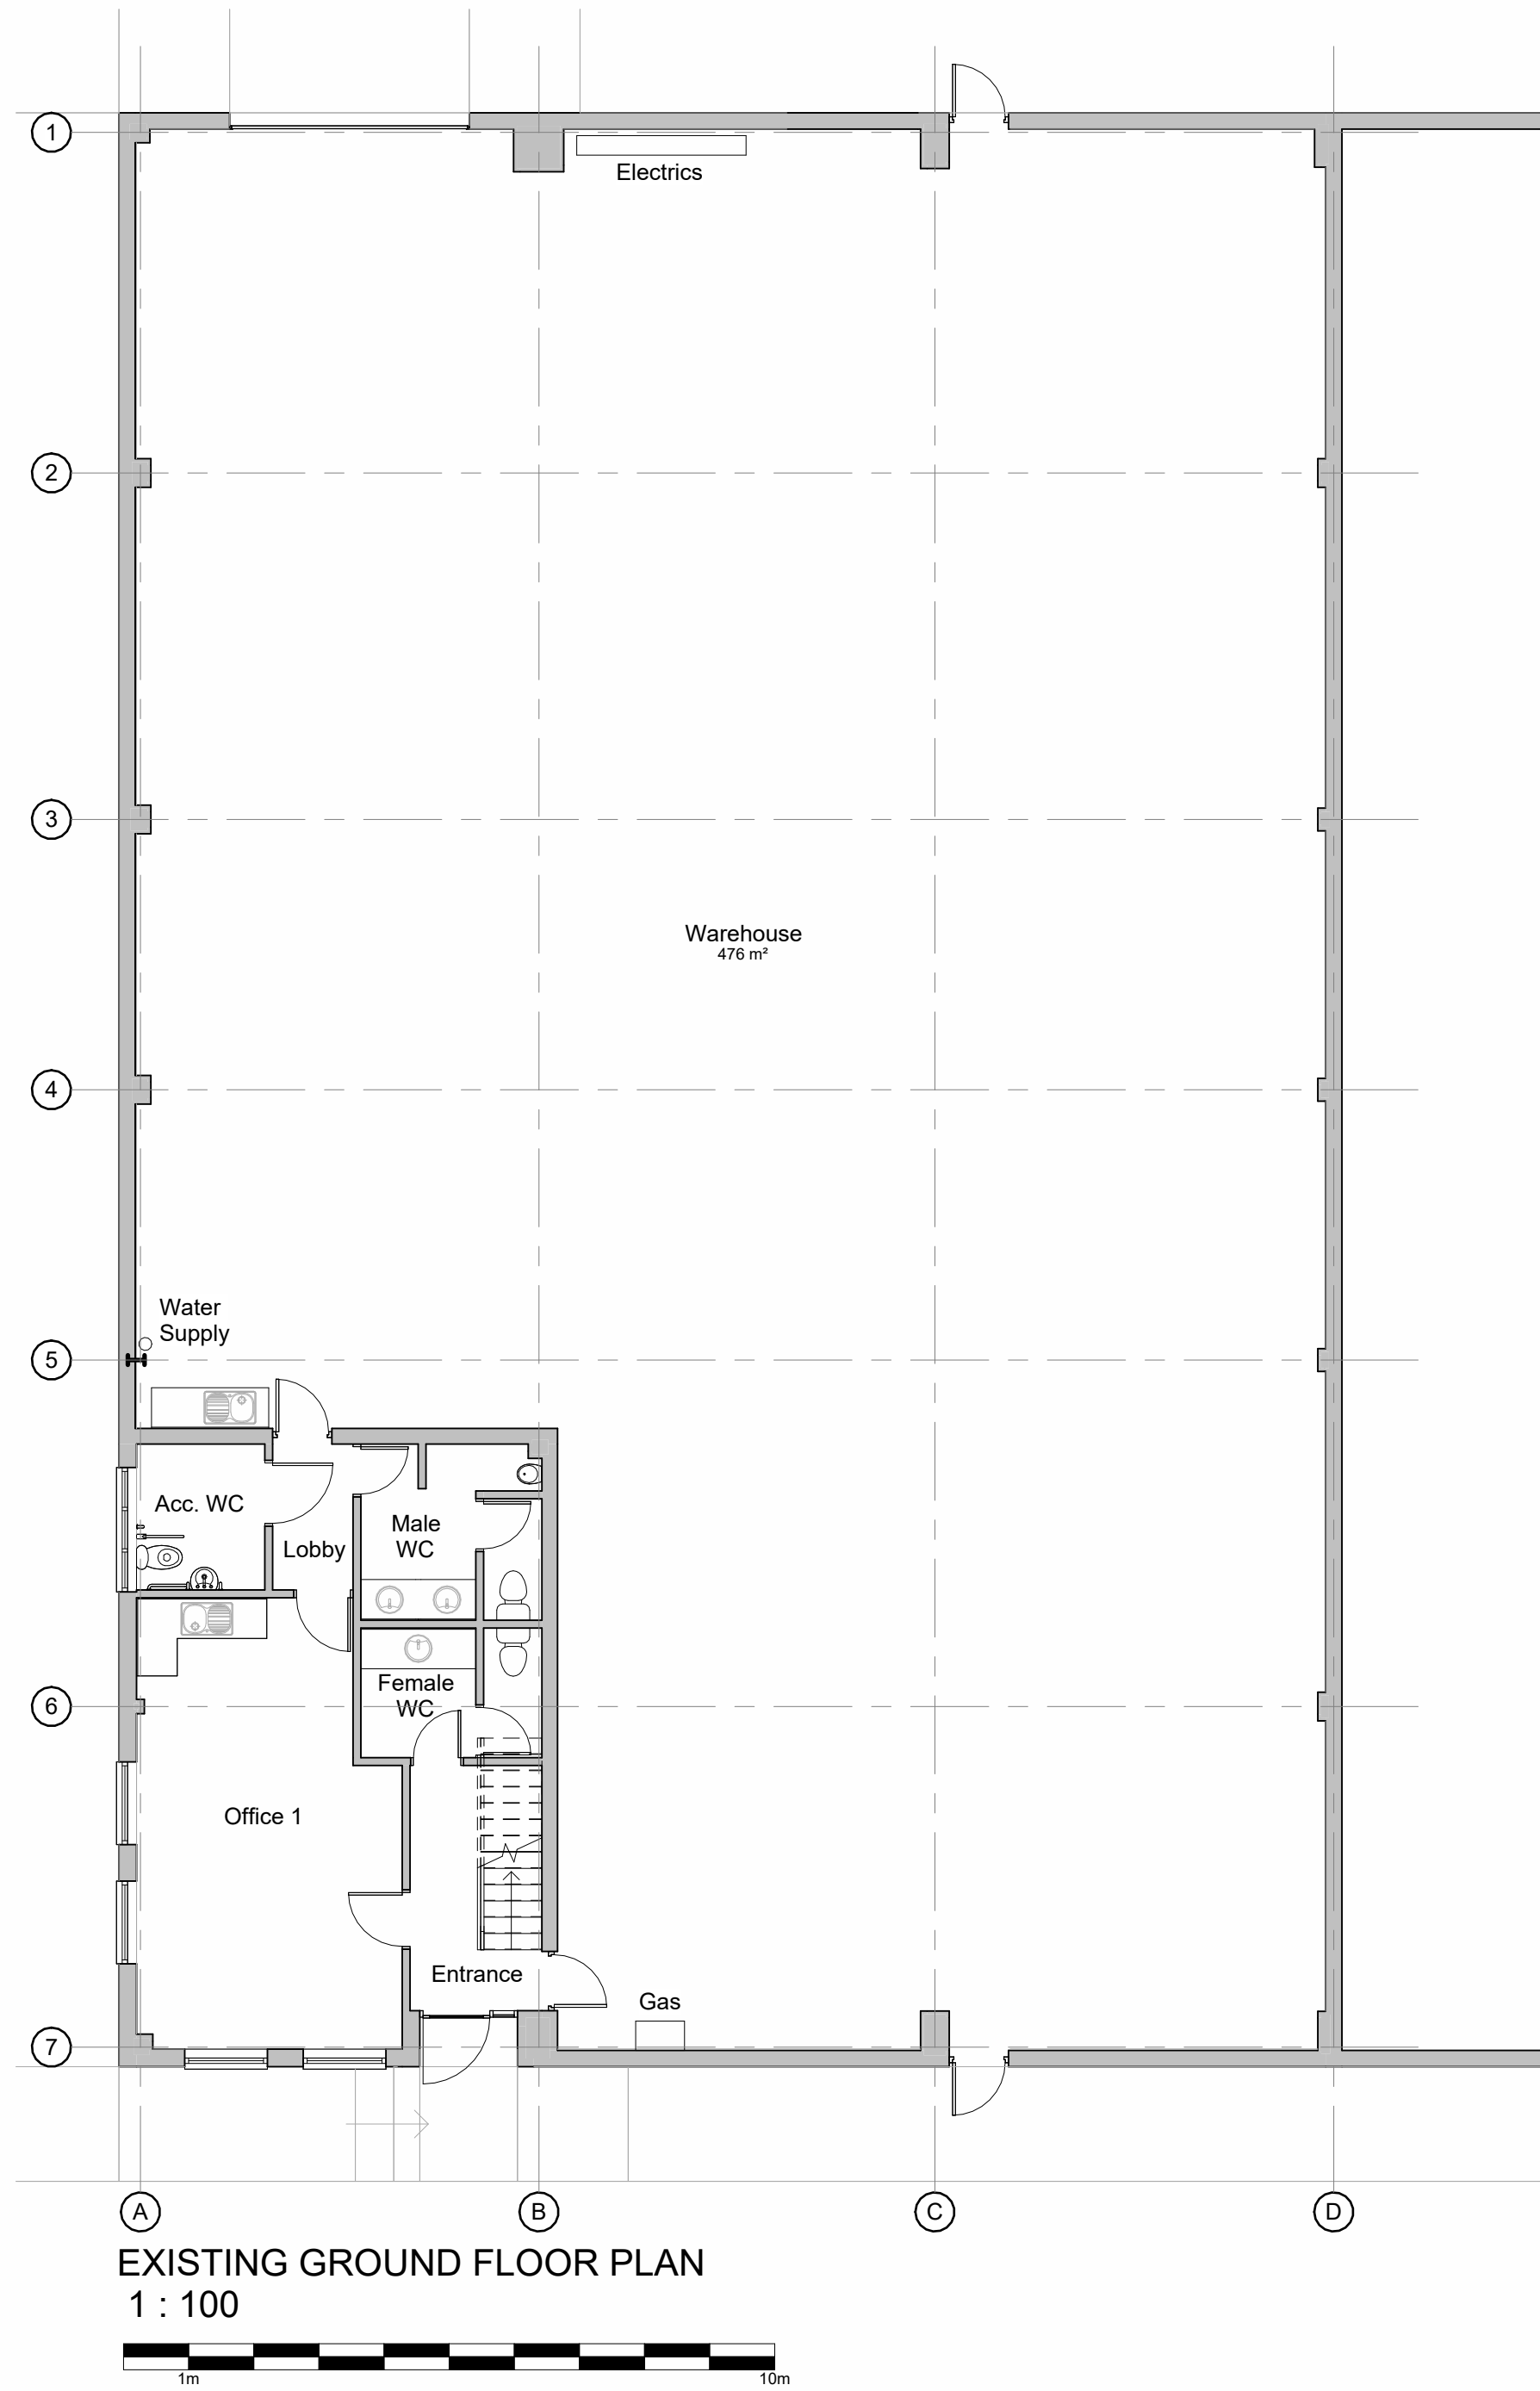

Status	PLANNING
Client	Euro Car Parts Limited
Project	18 Waterfield Way Burbage LE10 3ER
Title	Existing Plans and Elevations
Drawing Number	RS/72699/ 010
Drawn	HEAD OFFICE
JM	4 The Stairhills
Date	Watermark
March 2024	Gateshead NE11 9SN
Scale @A1	T: 0191 493 4890
As indicated	F: 0191 493 4891
Revision	Teesside Office
B	Varsity House, 2 Falcon Court
	Preston Farm Industrial Estate
	Stockton-on-Tees, TS18 3TS
	T: 01642 616 616
	www.robertson-simpson.co.uk