




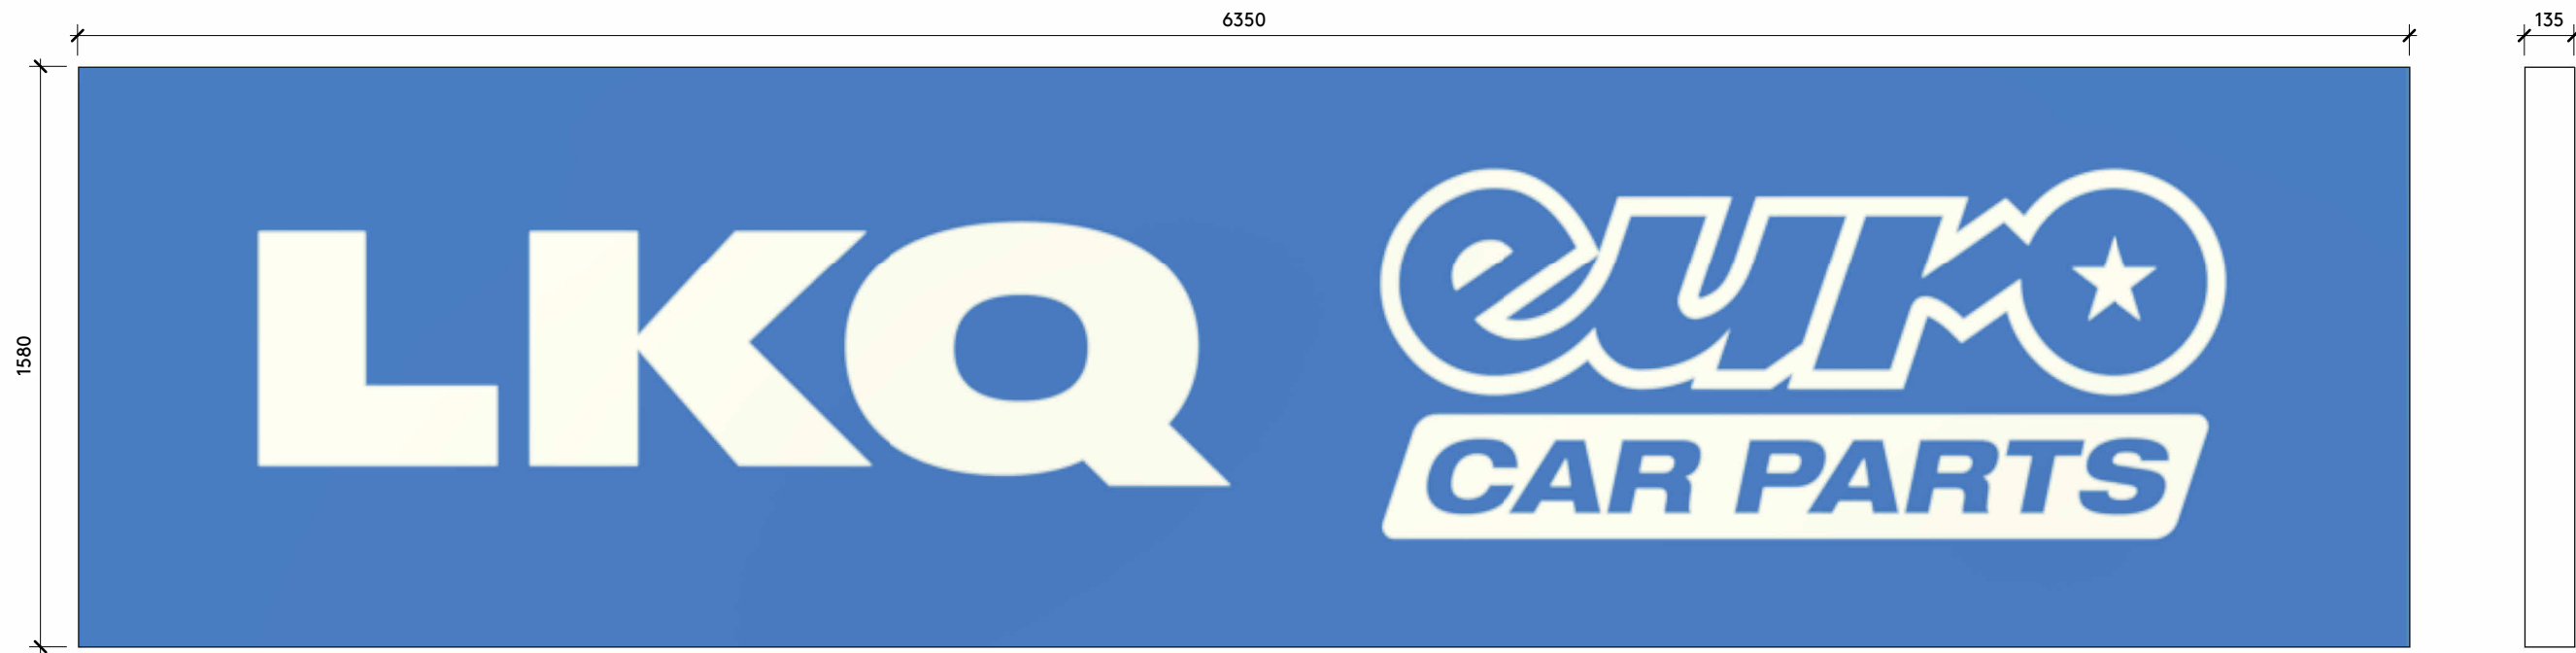

Sign A & C - Illuminated
1 : 20

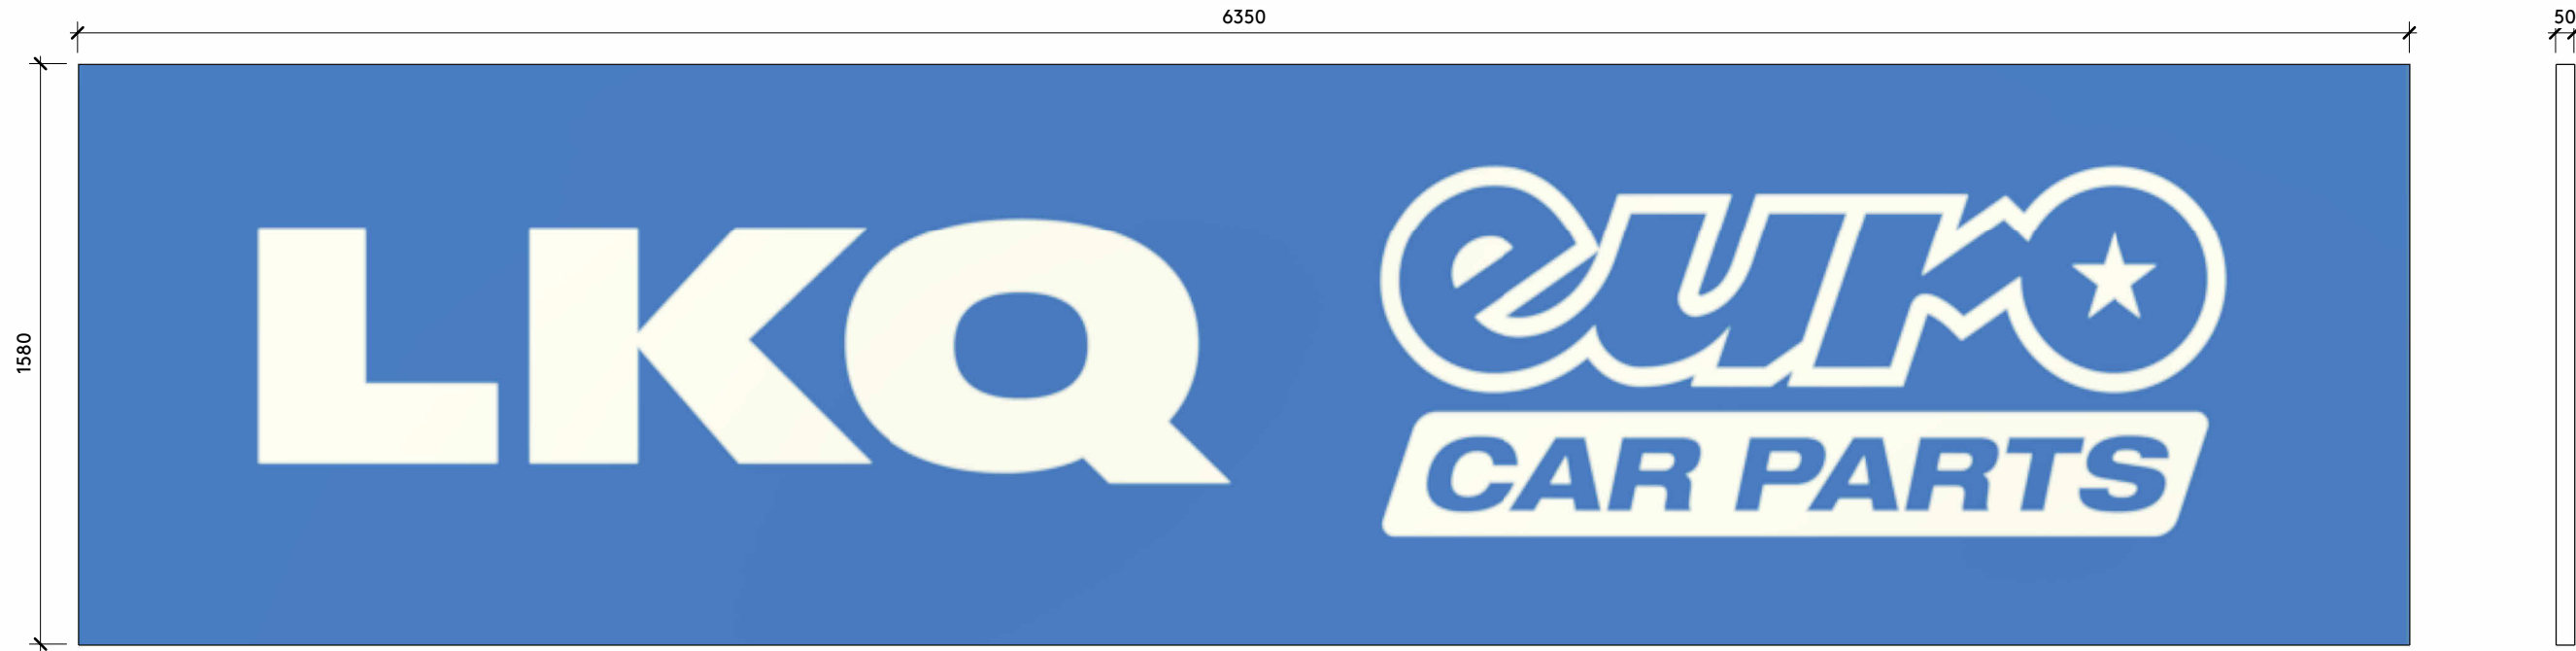

Sign B - Non-Illuminated
1 : 20

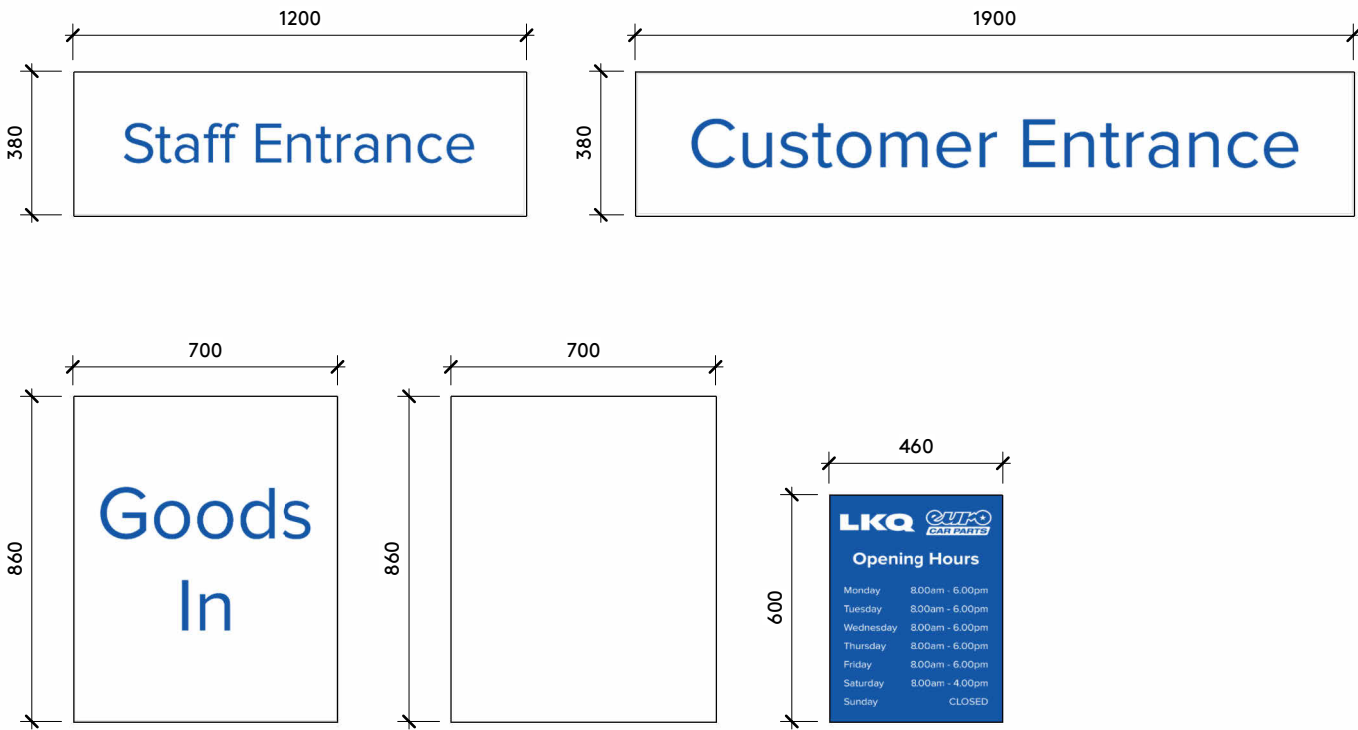

General Information and Directional signs - Non-Illuminated
1 : 20

Signage Colours


- Flex faces: Frames – powder coated to RAL 5015
- Printed Skins – Digitally printed in white and Electric Blue (CMYK Split 100, 60, 0, 0).
- Di-bond trays and other signs - Digitally printed direct to di-bond (CMYK split 100, 60, 0, 0)

Signage Materials

- Flex faces: Aluminum Frame & Back Plate; Stretch Vinyl material;
- Trays: Di-bond Aluminium composite

Signage Illumination Level

- Max Output 490cd/m²

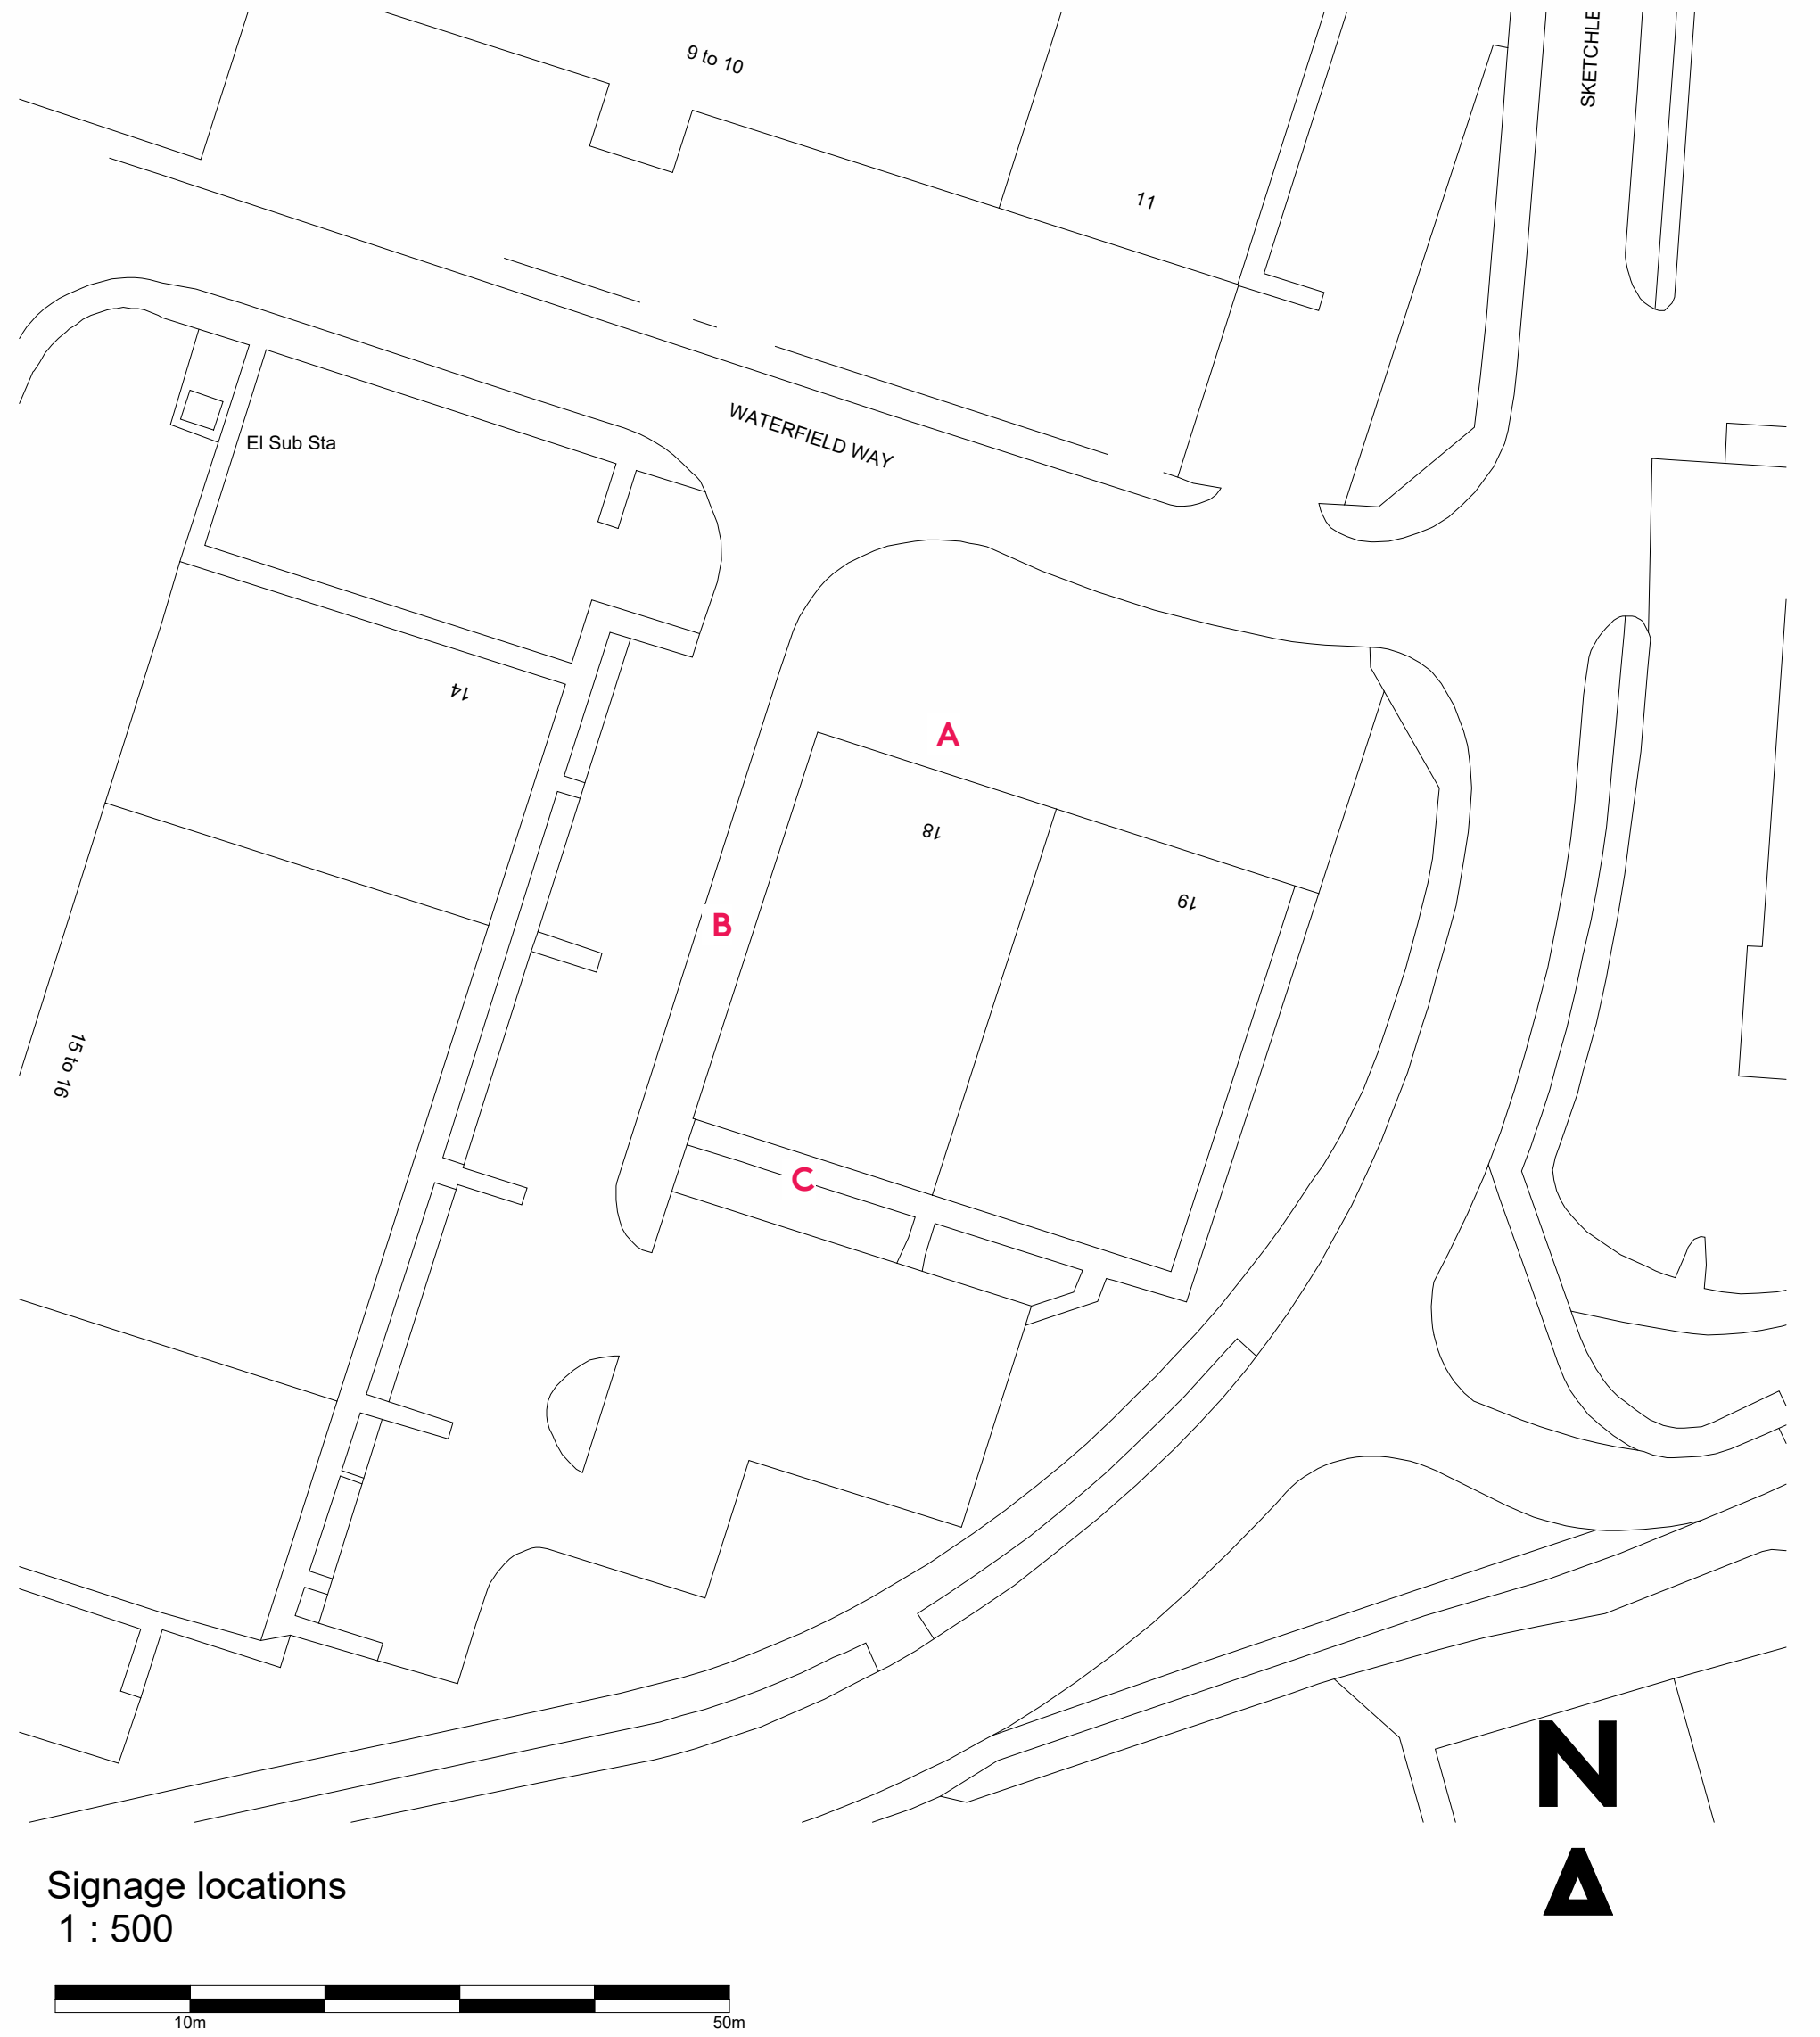

Signage locations
1 : 500

A 14.05.24 Address updated following Planning Case Officer comments

Robertson
Simpson

Status

PLANNING

Client

Euro Car Parts Limited

Project

18 Waterfield Way
Burbage
LE10 3ER

Title

Proposed Signage

Drawing Number
RS/72699/ 120

Drawn
JM
Date
March 2024
Scale @A1
As indicated
Revision
A

HEAD OFFICE
4 The Stairhies
Watermark
Gateshead NE11 9SN
T: 0191 493 4890
F: 0191 493 4891

Teesside Office
Varsity House, 2 Falcon Court
Preston Farm Industrial Estate
Stockton-on-Tees, TS18 3TS
T: 01642 616 616

www.robertson-simpson.co.uk