aluminium glazing system incorporating top hung opening lights and door. Open high level lights.

Insulated panels indicated by hatching

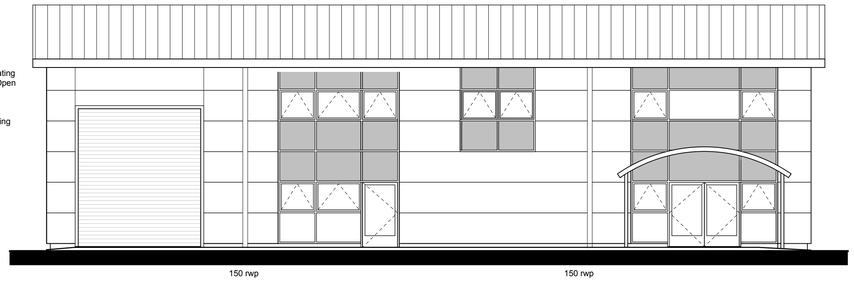

EAST ELEVATION

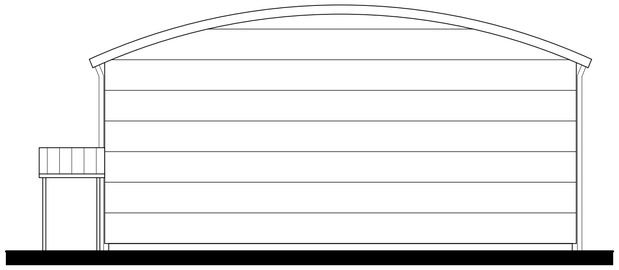

NORTH ELEVATION

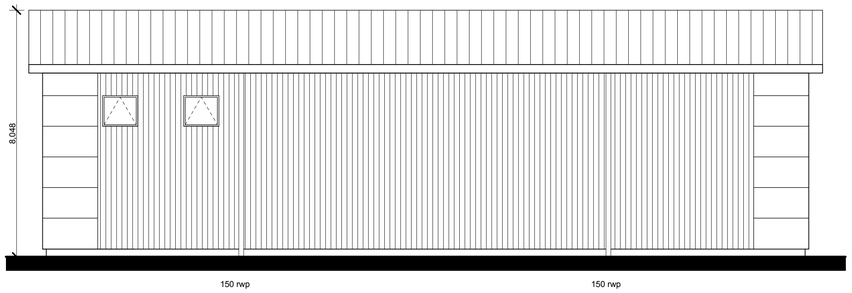

WEST ELEVATION

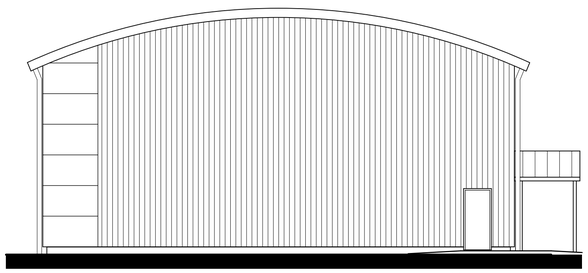

SOUTH ELEVATION

GROUND FLOOR PLAN

Revision: Date:

A	Id	Indicative internal column positions shown	04/08/11
B	Id	Units renumbered	25/08/11
C	Id	Floor plans amended	30/08/11
D	Id	Canopy shown on South elevation	01/09/11
E	Id	Floor plan detail amended	26/09/11
F	Id	cladding amended	18/10/11
G	Id	Roller door amended, windows at rear revised	18/10/11

Architects · Project Managers · Quantity Surveyors
130 New Walk
Leicester, LE1 7JA
Tel: 0116 204 5800, Fax: 0116 204 5801
email: design@rg-p.co.uk, www.rg-p.co.uk

Project: Mixed use development
Coventry Road

Client: Tungsten Properties

Sheet title: Marina Court unit 1

Ref: 6605/ 133 G

Scale: 1:100 @ A1

Date:

Drawn: Checked:

All dimensions to be checked on site. This drawing is the copyright of the Architect, and not to be reproduced without their permission. Ordnance Survey map information reproduced with permission of HMSO Crown Copyright reserved.
rg+p Ltd. Trading as rg+p.