© This drawing/disk and the works depicted are the copyright of Design Development Partnership Ltd and may not be reproduced or amended except by written permission . No liability will be accepted for amendments made by other persons.

Figured dimensions only are to be taken from this drawing

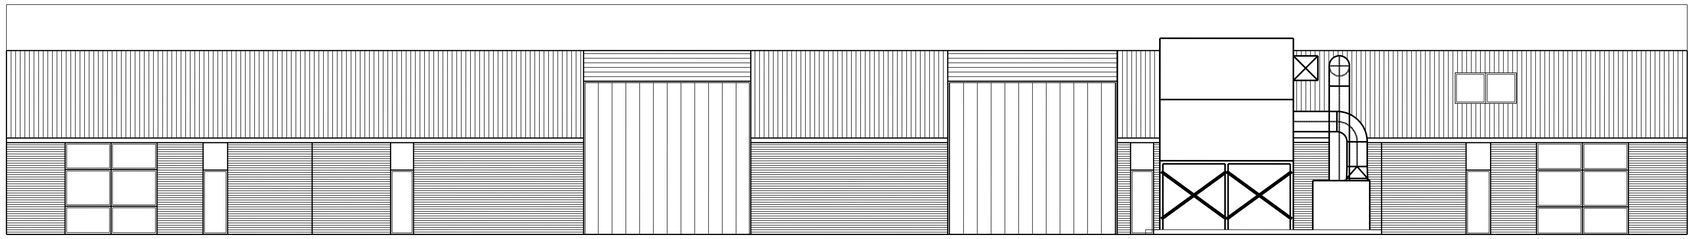

WEST ELEVATION

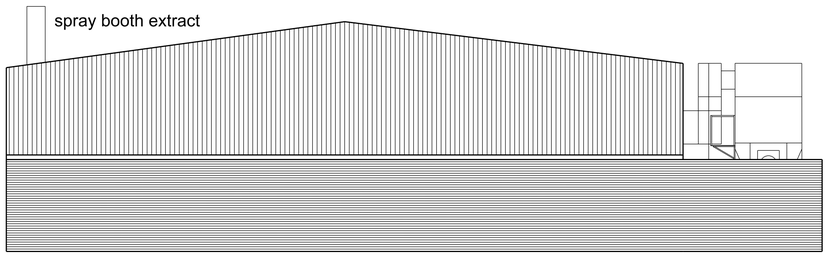

NORTH ELEVATION

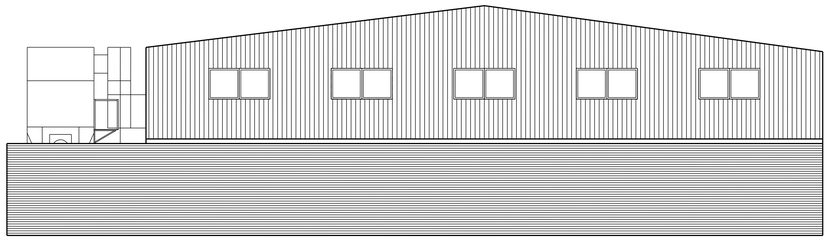

SOUTH ELEVATION

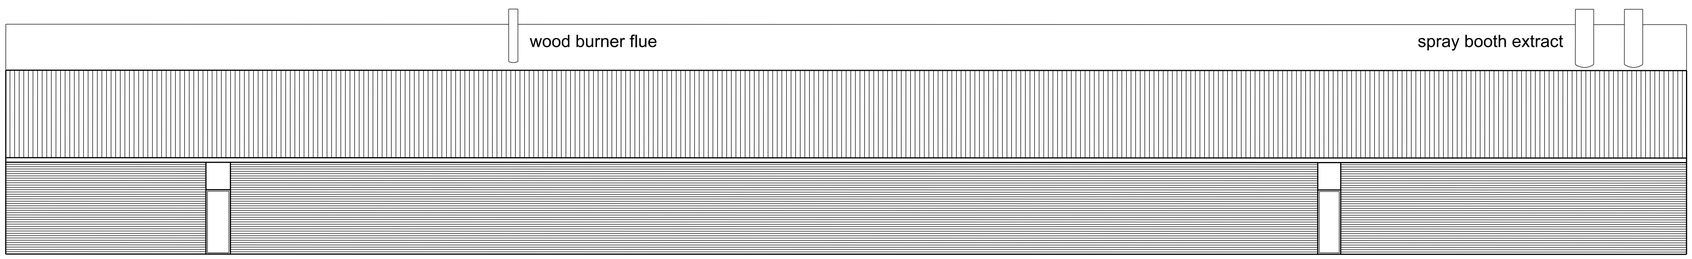

EAST ELEVATION

CLIENT I4DETAIL

PROJECT Units D1 & D2
Horrowbrook Ind Est
Change of Use
from B8 to B2

TITLE Dust Extraction Unit

SCALE @ A1 1:200 DATE 24-06-2011

DRAWING 138 - 04 REV B

DESIGN
DEVELOPMENT
PARTNERSHIP
ARCHITECTURE, PLANNING AND PROJECT MANAGEMENT

1c Tournament Court
Edge Hill Drive
Warwick CV34 6LG
Tel: 01926 405540
Fax: 01926 493818
E-mail: mail@designdevelopmentpartnership.co.uk
www.designdevelopmentpartnership.co.uk