
PLAN 7

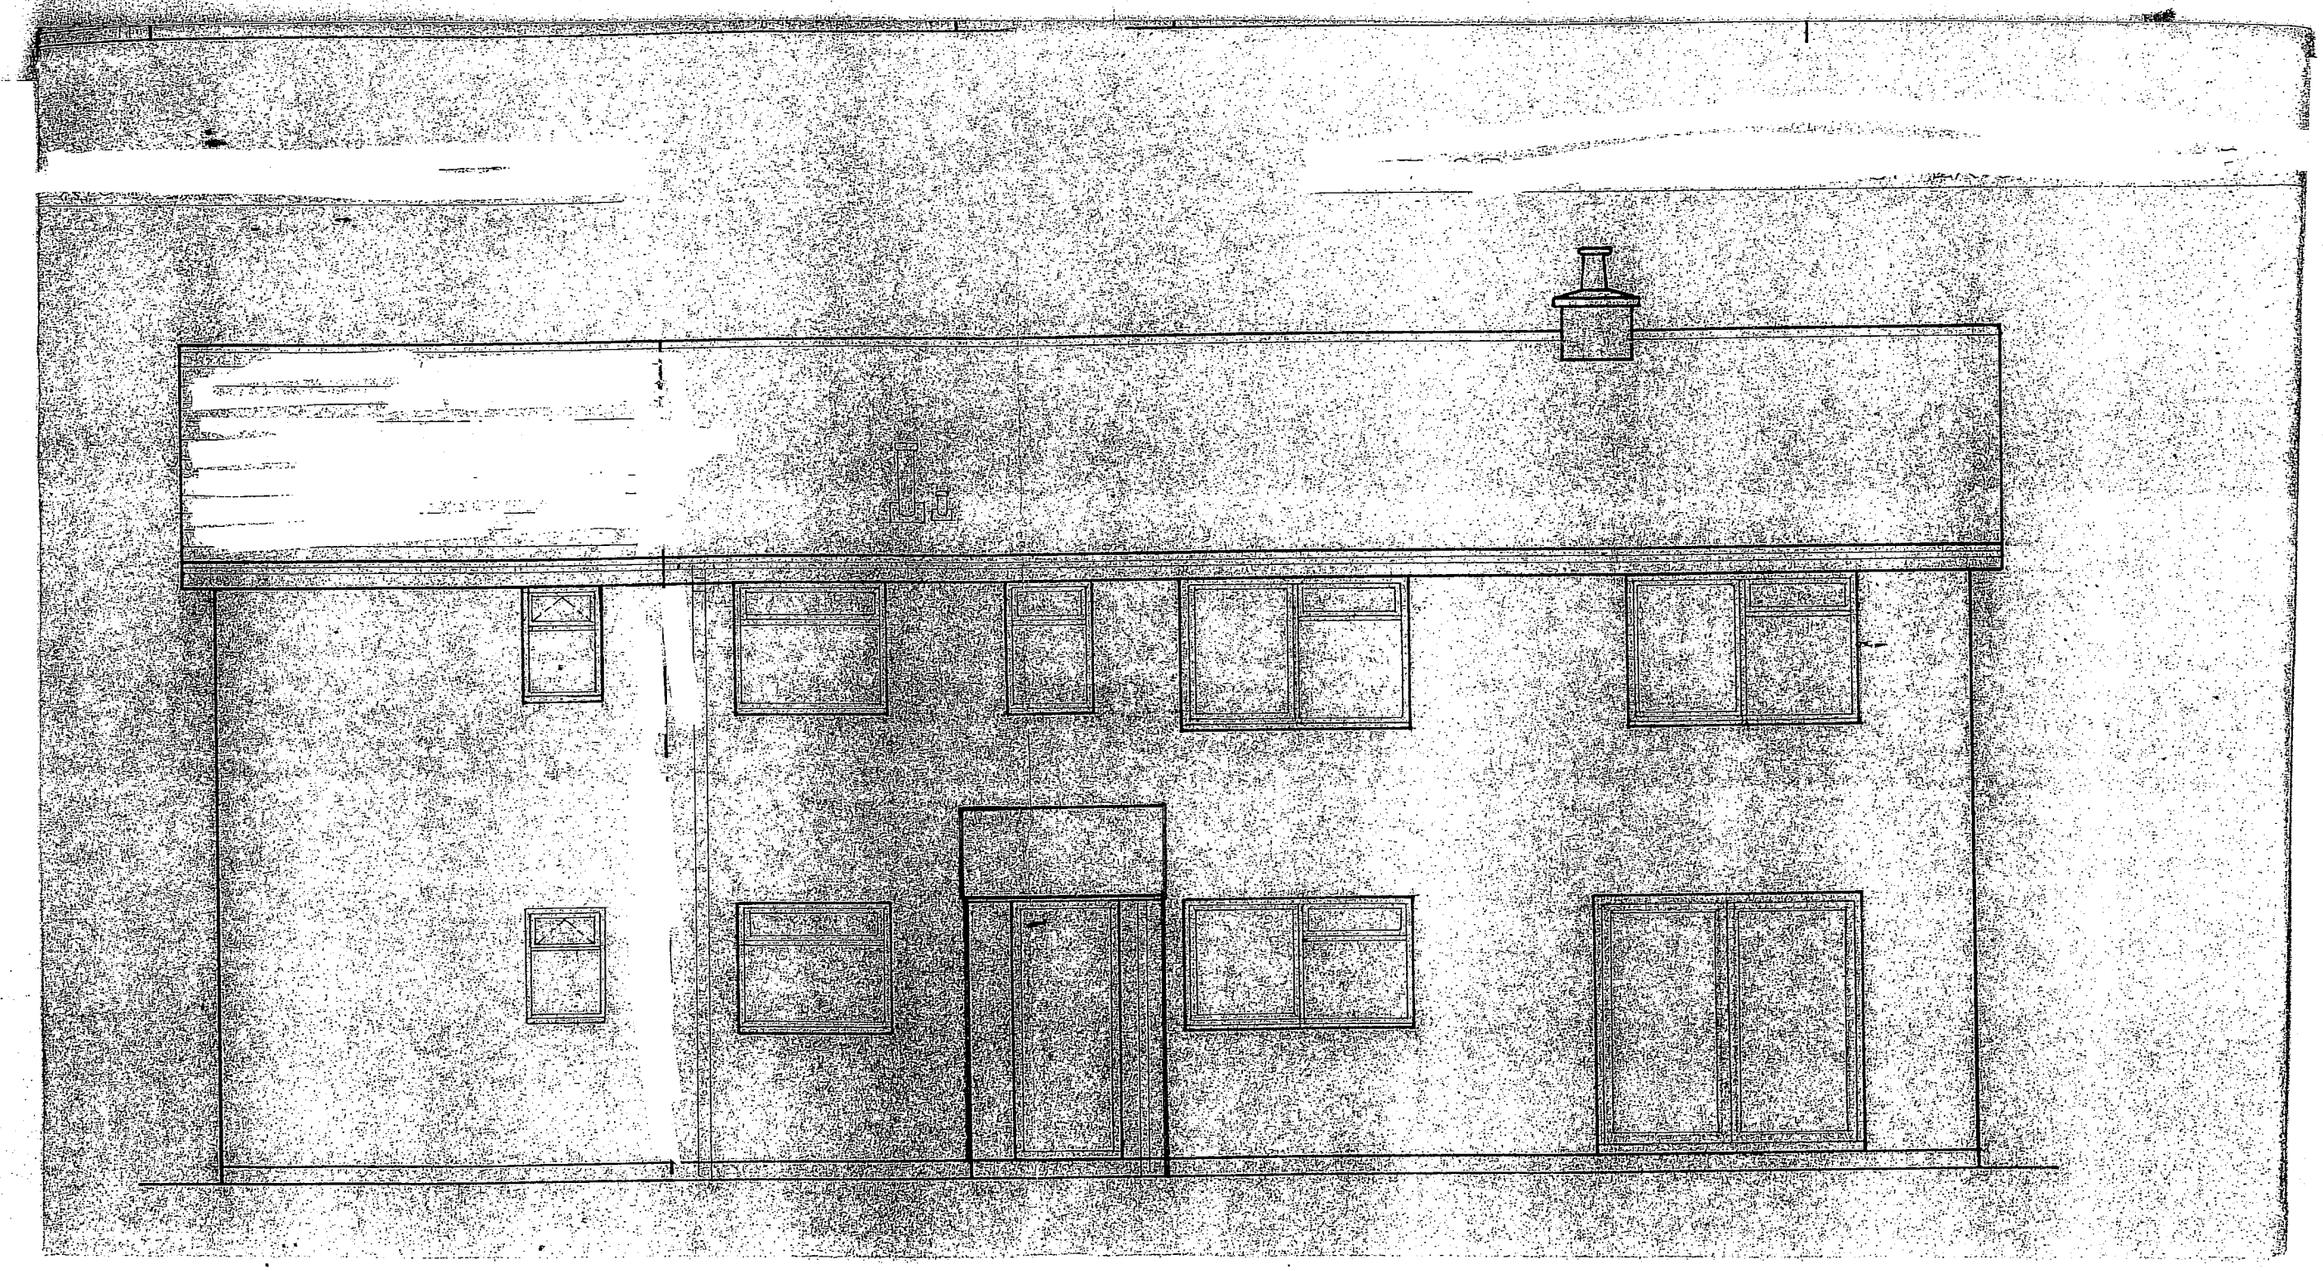

EXISTING REAR ELEVATION

Scale 1:50

7 CHURCH CROFT, SHEEN MAGNA