
PLAN 8

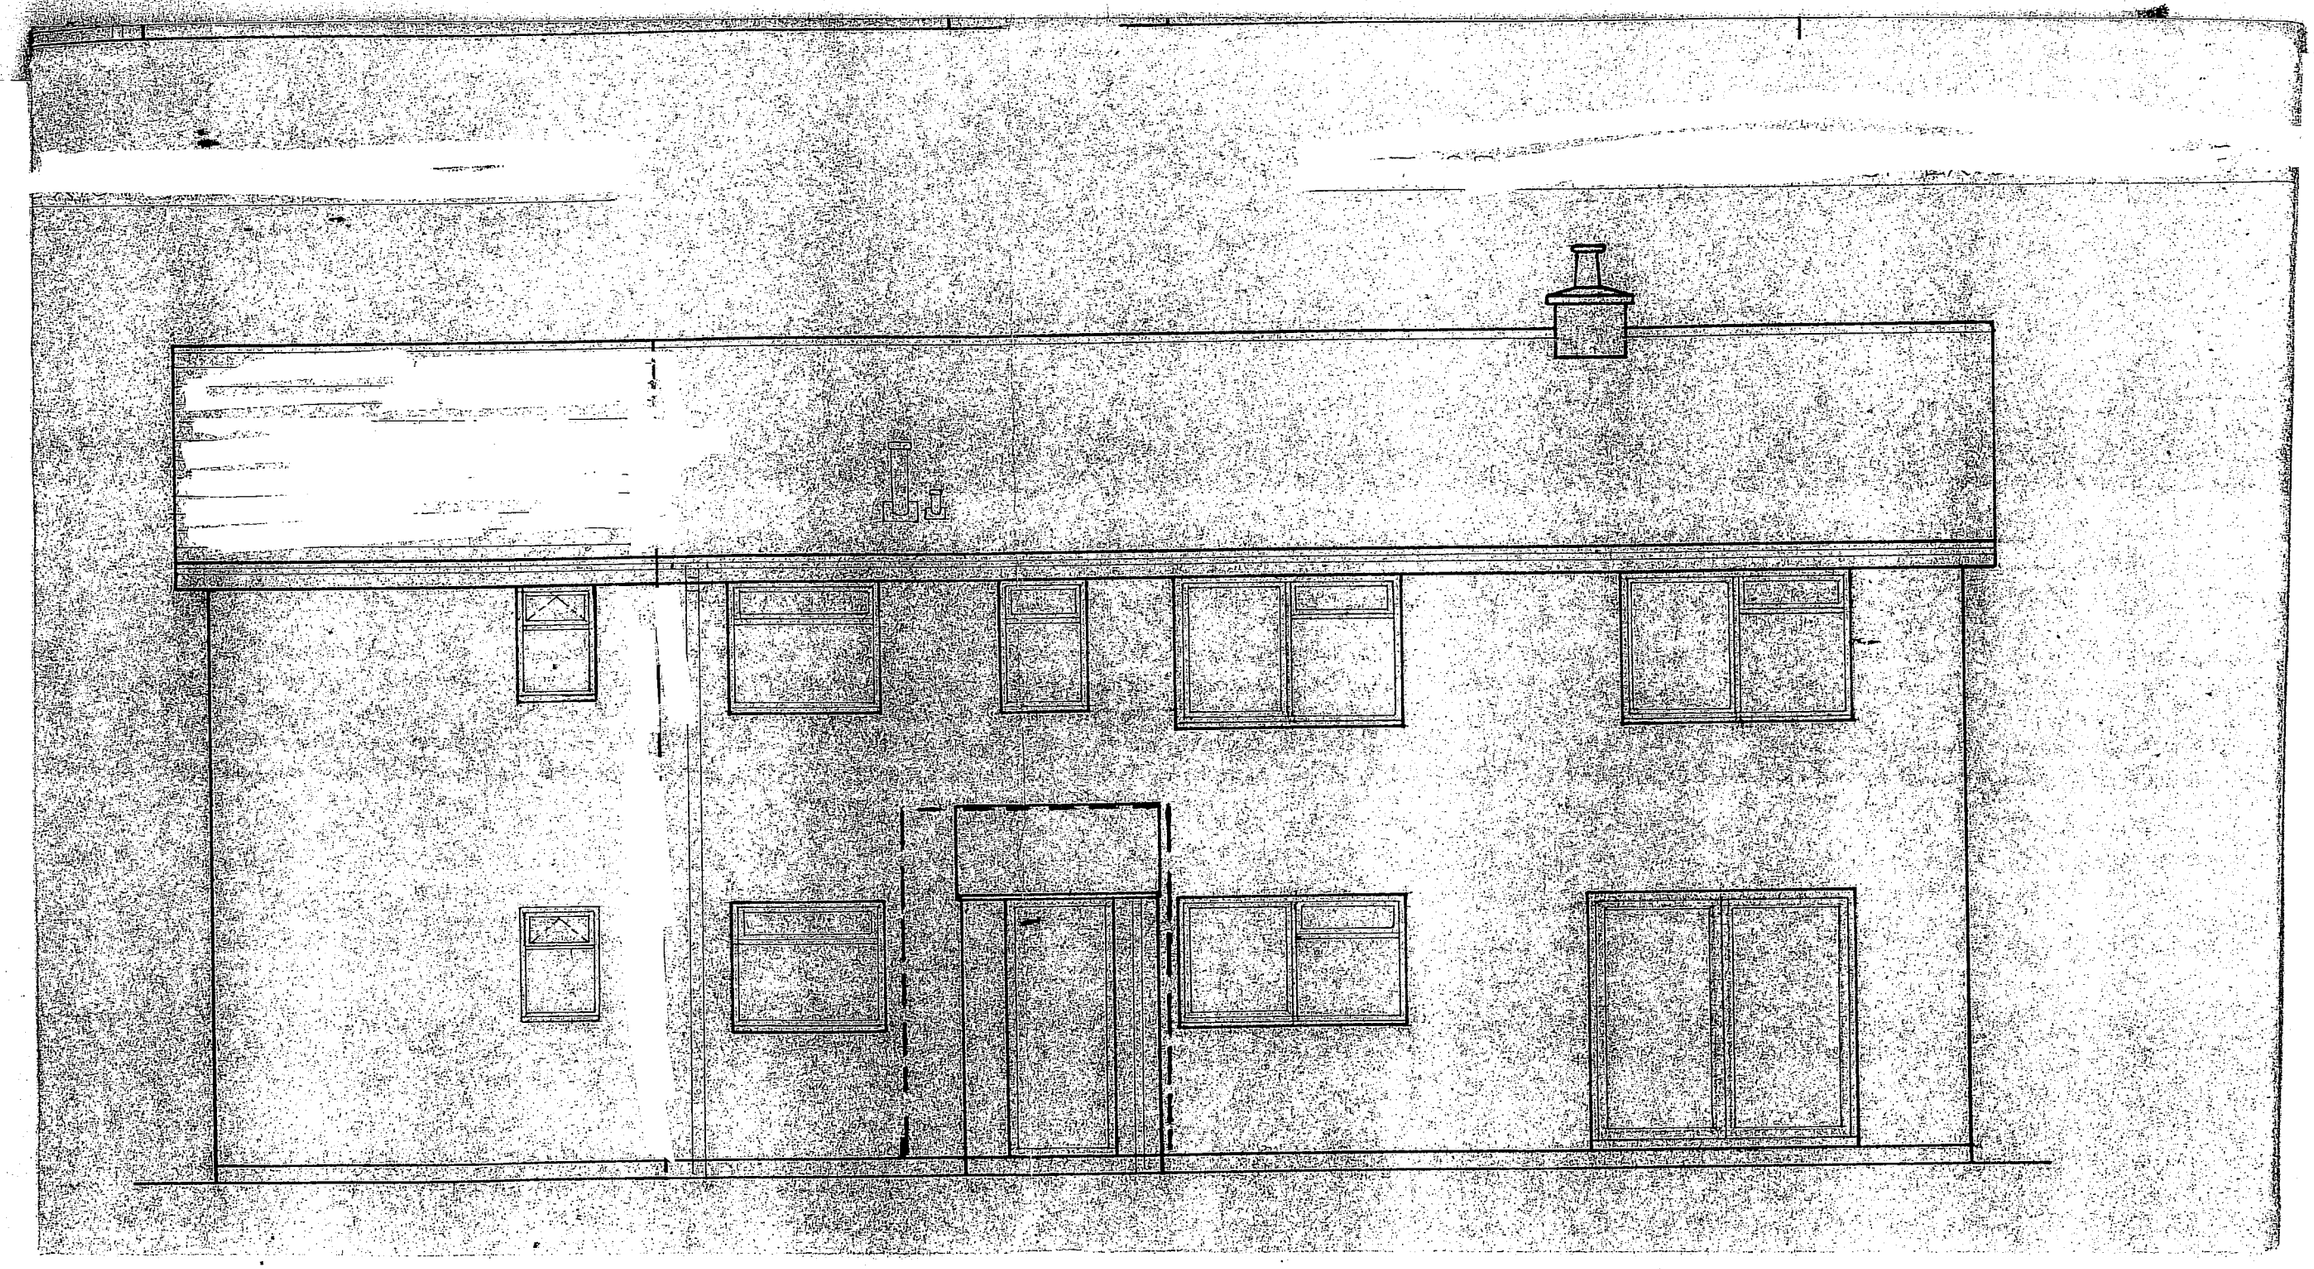

2 CHURCH CROFT, SHEEPY MAGNA

PROPOSED REAR ELEVATION INCLUDING CONSERVATORY (- - - -)

SCALE 1:50