PLAN 9


SITE PLAN

2 CHURCH CROFT

SHEEPY MAGNA

SCALE 1:100

MARCH 2009

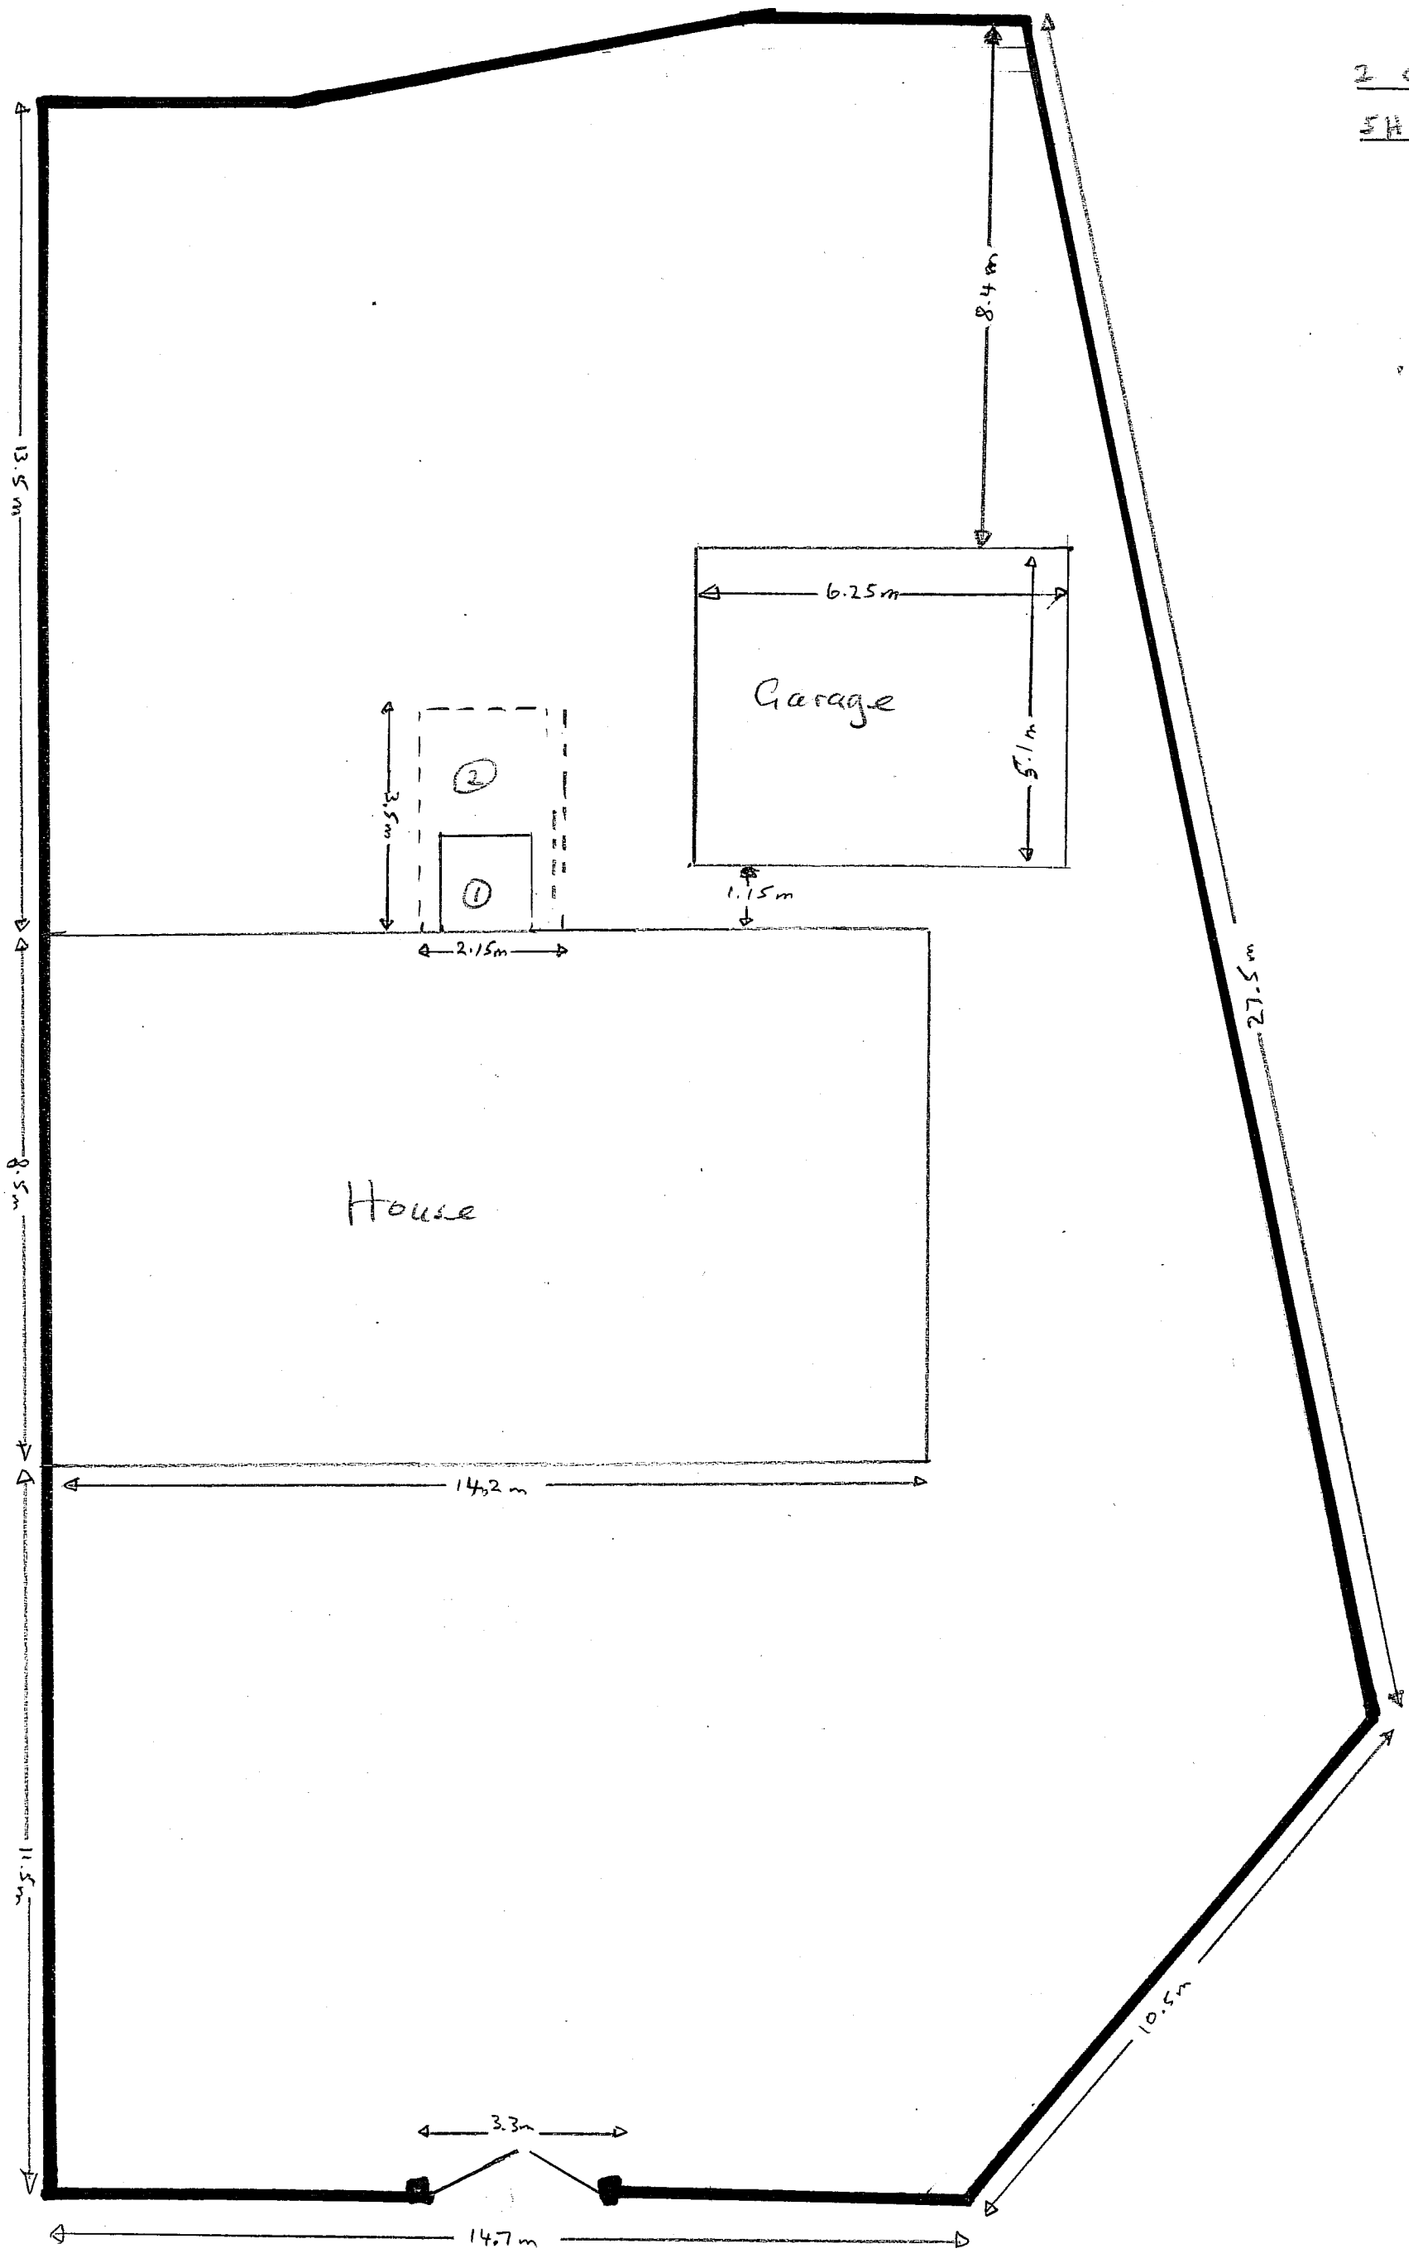

① = EXISTING PORCH

② = PROPOSED CONSERVATORY