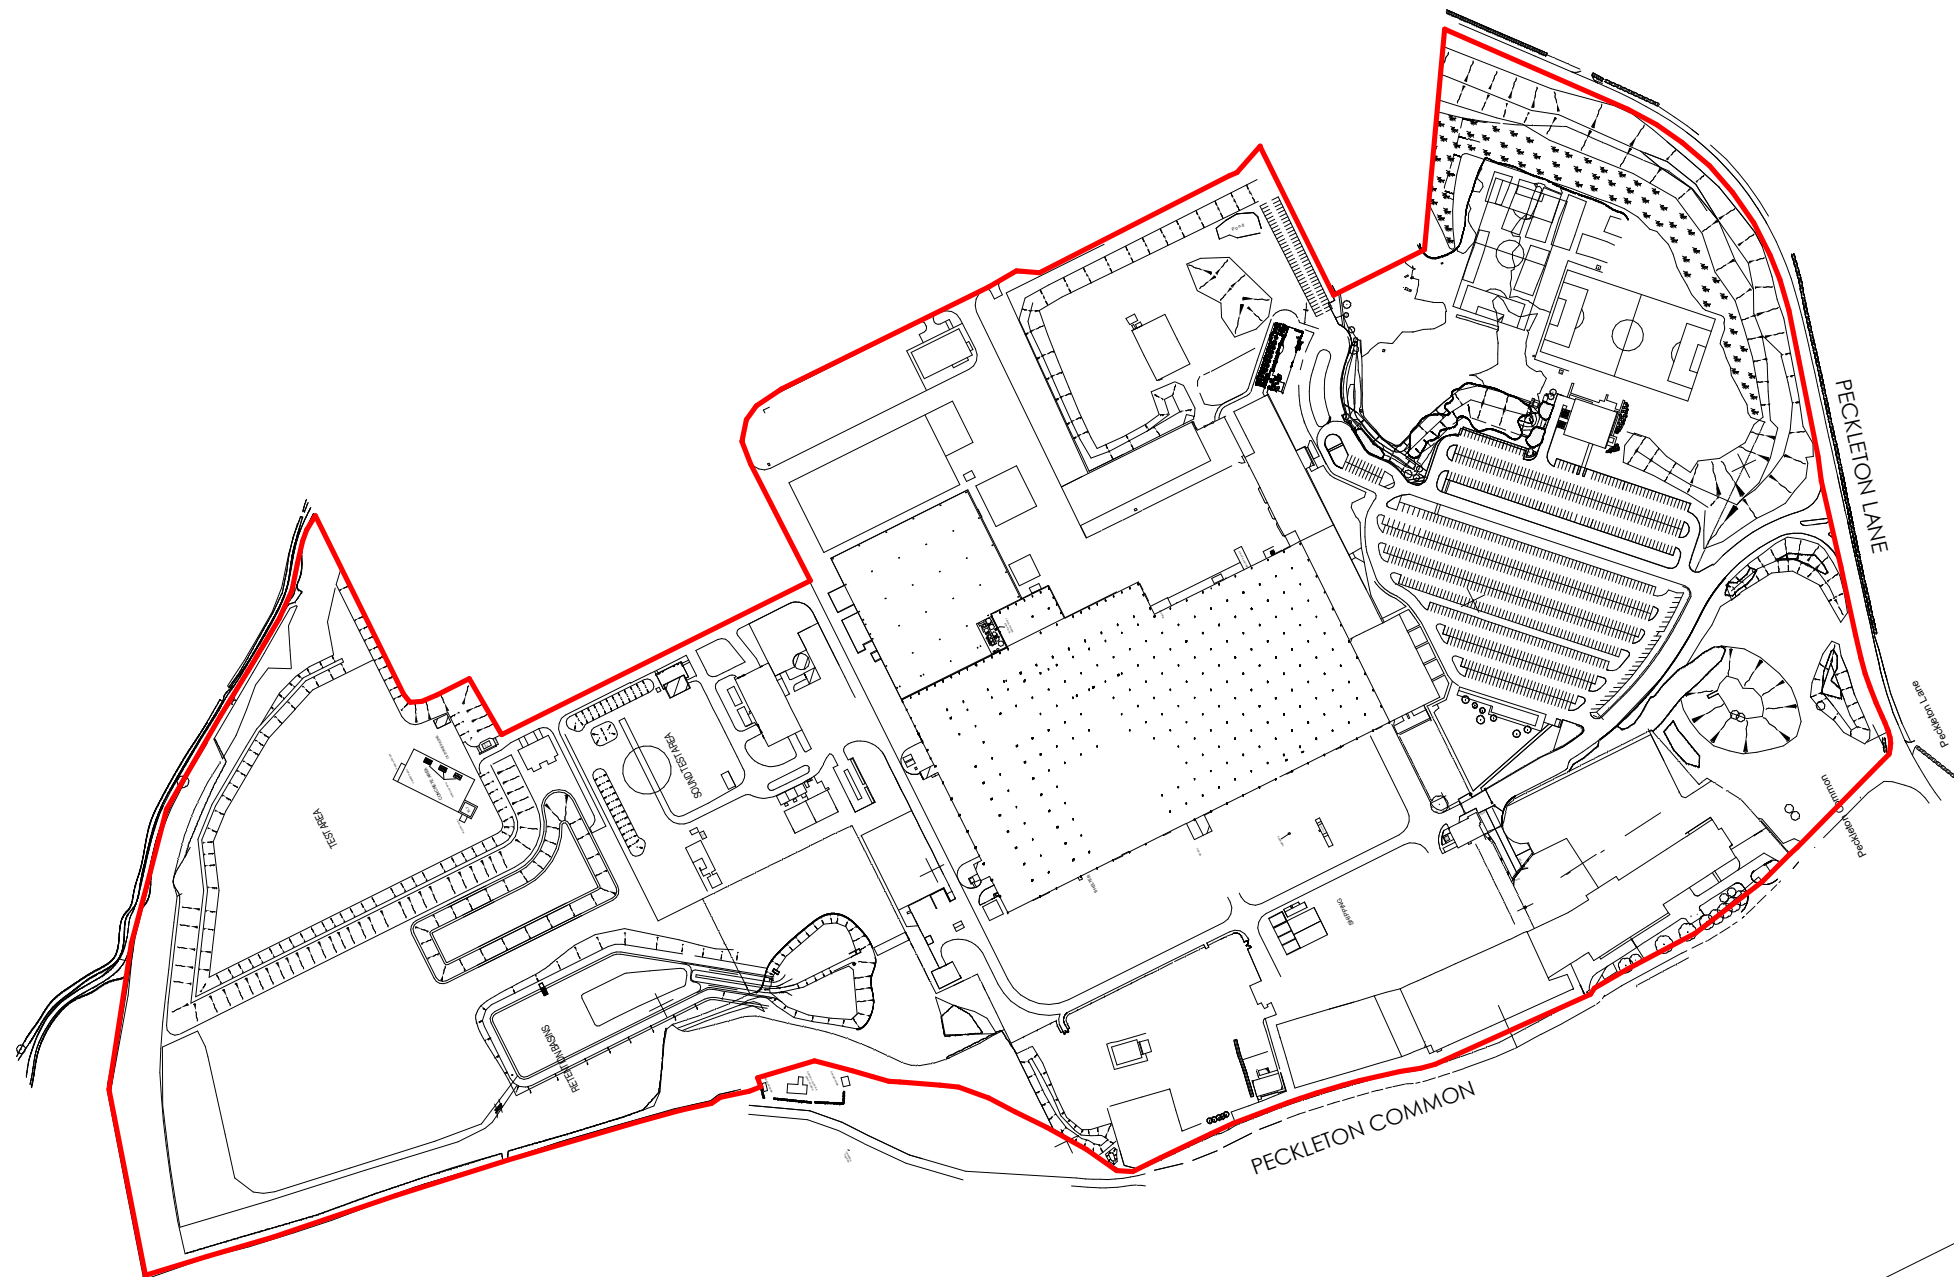
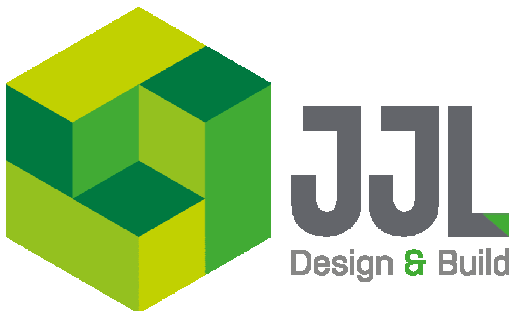


VISUAL SCALE 1:5000 @ A3

DO NOT SCALE - ALL DIMENSIONS TO BE VERIFIED ON SITE
DO NOT DERIVE DIMENSIONS FROM DIGITAL MEDIA

					STATUS: PLANNING			JJL Design and Build Architectural Services Crag Mount, Leigh Lane, Bramshal, Uttoxeter, Staffordshire, ST14 5BQ Email: enquiries@jjldesign.co.uk Web: www.jjldesign.co.uk	 ©
					JOB TITLE: Caterpillar UK Ltd Peckleton Lane Desford				
					DRAWING TITLE: Site Location Plan				
					DRAWN BY: SCALE DATE: BT 1 : 5000 MAR 24				
					PROJECT NO. DRAWING NO. REV. A257 90_02 P02				