item 1

1 off externally illuminated fascia with M4 letters - Scale 1:50

Folded 2mm 14swg aluminium panels finished standard green, with '**co-operative**' letters being moulded from silver acrylic with silver edges and applied cobalt blue (Ref: Imageperfect 5750) vinyl reduced faces showing 3mm silver keyline, letters fitted flush to fascia. All other text '**The**' (preceding 'co-operative') to be stencil cut from 5mm 744 blue acrylic mounted directly to fascia and text '**food**' to be stencil cut from 5mm dense white acrylic mounted direct to fascia. Externally illuminated via a Eco Lux trough light also finished green.
The EcoLux light trough is 267 candelas per meter squared.

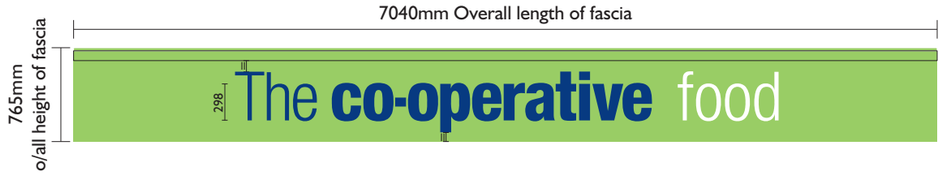

item 2

3 off Window graphics on Dibond panels with anti graffiti - Scale 1:50

3mm thick white dibond with digital printed images to face. Panels to have anti-graffiti protection to face. Panels to be bonded to external glazing over any existing vinyls, as windows may not be accessible from inside the store. Engineers must remove any trace of old image window vinyls still visible after application of the panels.

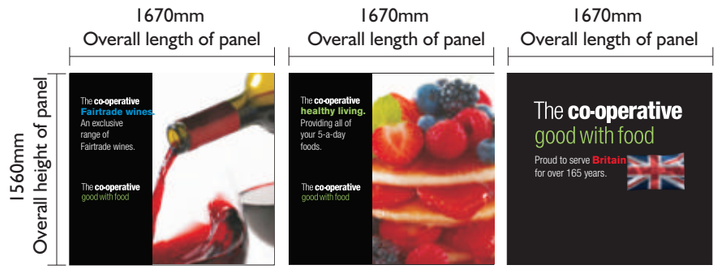

Proposed Elevation



Existing Elevation



section detail

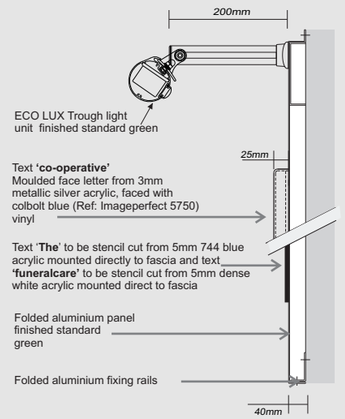

BLAZE NEON LTD
Units 3-4, Arden Park, Arden Rd
Frankley, Birmingham. B45 0JA
T +44 (0) 121 457 7715 F +44 (0) 121 453 9355
www.blazeneon.com

DRAWING SHOWN FOR VISUAL PURPOSES ONLY. ACTUAL SIGNAGE CONSTRUCTION (MANUFACTURE, MATERIALS & TECHNIQUES) MAY DIFFER TO THOSE SHOWN & ARE SUBJECT TO FINAL SITE CONDITIONS

Drawing references:

Client: **Co-op Midlands Food**

Job No: 80374

Address: 3-5 West End, Barlestone, Leicester, CV OJE

Sheet Number: 1/ 3

Date: 27/04/11

Scale: A3 @ stated

Drawn By: Christine Welch

Drawing Number: **11-4859**

Rev:

Revision Notes:

Note: | Drawn: | Date:

Drawing references:

Notes:

BLAZE STANDARD PAINT FINISH IS **60% SEMI GLOSS**, CLIENT TO ADVISE PRIOR TO APPROVAL IF ANY SPECIAL FINISHES ARE REQUIRED

© THE COPYRIGHT OF THIS DRAWING IS OWNED BY BLAZE NEON LIMITED AND IS NOT TO BE DISCLOSED TO OTHER PERSONS OR TO BE USED FOR MANUFACTURING PURPOSES WITHOUT PERMISSION.

item 1

1 off externally illuminated fascia with M4 letters - Scale 1:50

Folded 2mm 14swg aluminium panels finished standard green, with '**co-operative**' letters being moulded from silver acrylic with silver edges and applied cobalt blue (Ref: Imageperfect 5750) vinyl reduced faces showing 3mm silver keyline, letters fitted flush to fascia. All other text '**The**' (preceding 'co-operative') to be stencil cut from 5mm 744 blue acrylic mounted directly to fascia and text '**food**' to be stencil cut from 5mm dense white acrylic mounted direct to fascia. Externally illuminated via a Eco Lux trough light also finished green.
The EcoLux light trough is 267 candelas per meter squared.

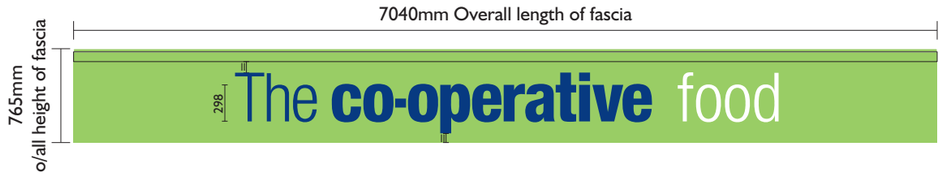

item 2

3 off Window graphics on Dibond panels with anti graffiti - Scale 1:50

3mm thick white dibond with digital printed images to face. Panels to have anti-graffiti protection to face. Panels to be bonded to external glazing over any existing vinyls, as windows may not be accessible from inside the store. Engineers must remove any trace of old image window vinyls still visible after application of the panels.

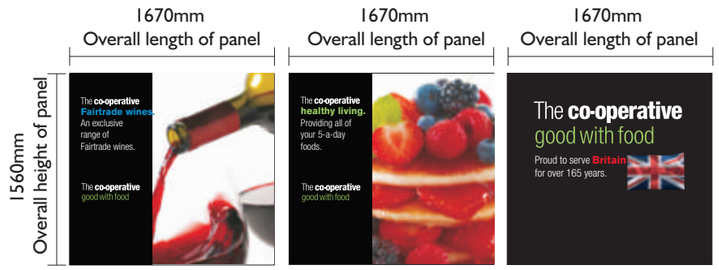

Proposed Elevation Scale 1:100



Existing Elevation Scale 1:100



section detail

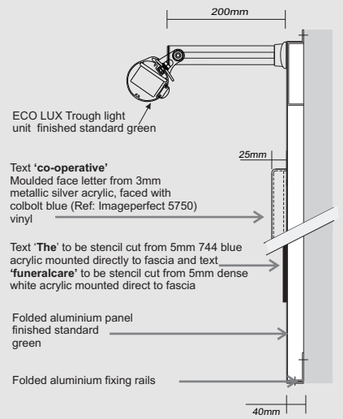

BLAZE NEON LTD
Units 3-4, Arden Park, Arden Rd
Frankley, Birmingham. B45 0JA
T +44 (0) 121 457 7715 F +44 (0) 121 453 9355
www.blazeneon.com

DRAWING SHOWN FOR VISUAL PURPOSES ONLY. ACTUAL SIGNAGE CONSTRUCTION (MANUFACTURE, MATERIALS & TECHNIQUES) MAY DIFFER TO THOSE SHOWN & ARE SUBJECT TO FINAL SITE CONDITIONS

Drawing references:

Client: **Co-op Midlands Food**

Job No: 80374

Address: 3-5 West End, Barlestone, Leicester, CV OJE

Sheet Number: 2/ 3

Date: 27/04/11

Scale: A3 @ stated

Drawn By: Christine Welch

Drawing Number: **11-4859**

Rev:

Revision Notes:

Note: | Drawn: | Date:

Drawing references:

Notes:

BLAZE STANDARD PAINT FINISH IS **60% SEMI GLOSS**, CLIENT TO ADVISE PRIOR TO APPROVAL IF ANY SPECIAL FINISHES ARE REQUIRED

© THE COPYRIGHT OF THIS DRAWING IS OWNED BY BLAZE NEON LIMITED AND IS NOT TO BE DISCLOSED TO OTHER PERSONS OR TO BE USED FOR MANUFACTURING PURPOSES WITHOUT PERMISSION.

Existing Signage









BLAZE NEON LTD
Units 3-4, Arden Park, Arden Rd
Frankley, Birmingham. B45 0JA
T +44 (0) 121 457 7715 F +44 (0) 121 453 9355
www.blazeneon.com

DRAWING SHOWN FOR VISUAL PURPOSES ONLY. ACTUAL SIGNAGE CONSTRUCTION (MANUFACTURE, MATERIALS & TECHNIQUES) MAY DIFFER TO THOSE SHOWN & ARE SUBJECT TO FINAL SITE CONDITIONS

Drawing references:

Client: **Co-op Midlands Food**

Job No: 80374

Address: 3-5 West End, Barlestone, Leicester, CV OJE

Sheet Number: 2/ 3

Date: 27/04/11

Scale: A3 @ stated

Drawn By: Christine Welch

Drawing Number: **11-4859**

Rev:

Revision Notes:

Note:	Drawn:	Date:

Drawing references:

Notes:

BLAZE STANDARD PAINT FINISH IS **60% SEMI GLOSS**, CLIENT TO ADVISE PRIOR TO APPROVAL IF ANY SPECIAL FINISHES ARE REQUIRED

© THE COPYRIGHT OF THIS DRAWING IS OWNED BY BLAZE NEON LIMITED AND IS NOT TO BE DISCLOSED TO OTHER PERSONS OR TO BE USED FOR MANUFACTURING PURPOSES WITHOUT PERMISSION.

3-5 WEST END, BARLESTONE, LEICESTER, CV 0JE

scale 1:500 @ A3

27/04/11



BLAZE NEON LTD
Units 3-4, Arden Road, Arden Park
Frankley, Birmingham. B45 0JA
T +44 (0) 121 457 7715 F +44 (0) 121 453 9355
www.blazeneon.com

Metres
0 5 10 15 20
Scale 1:500