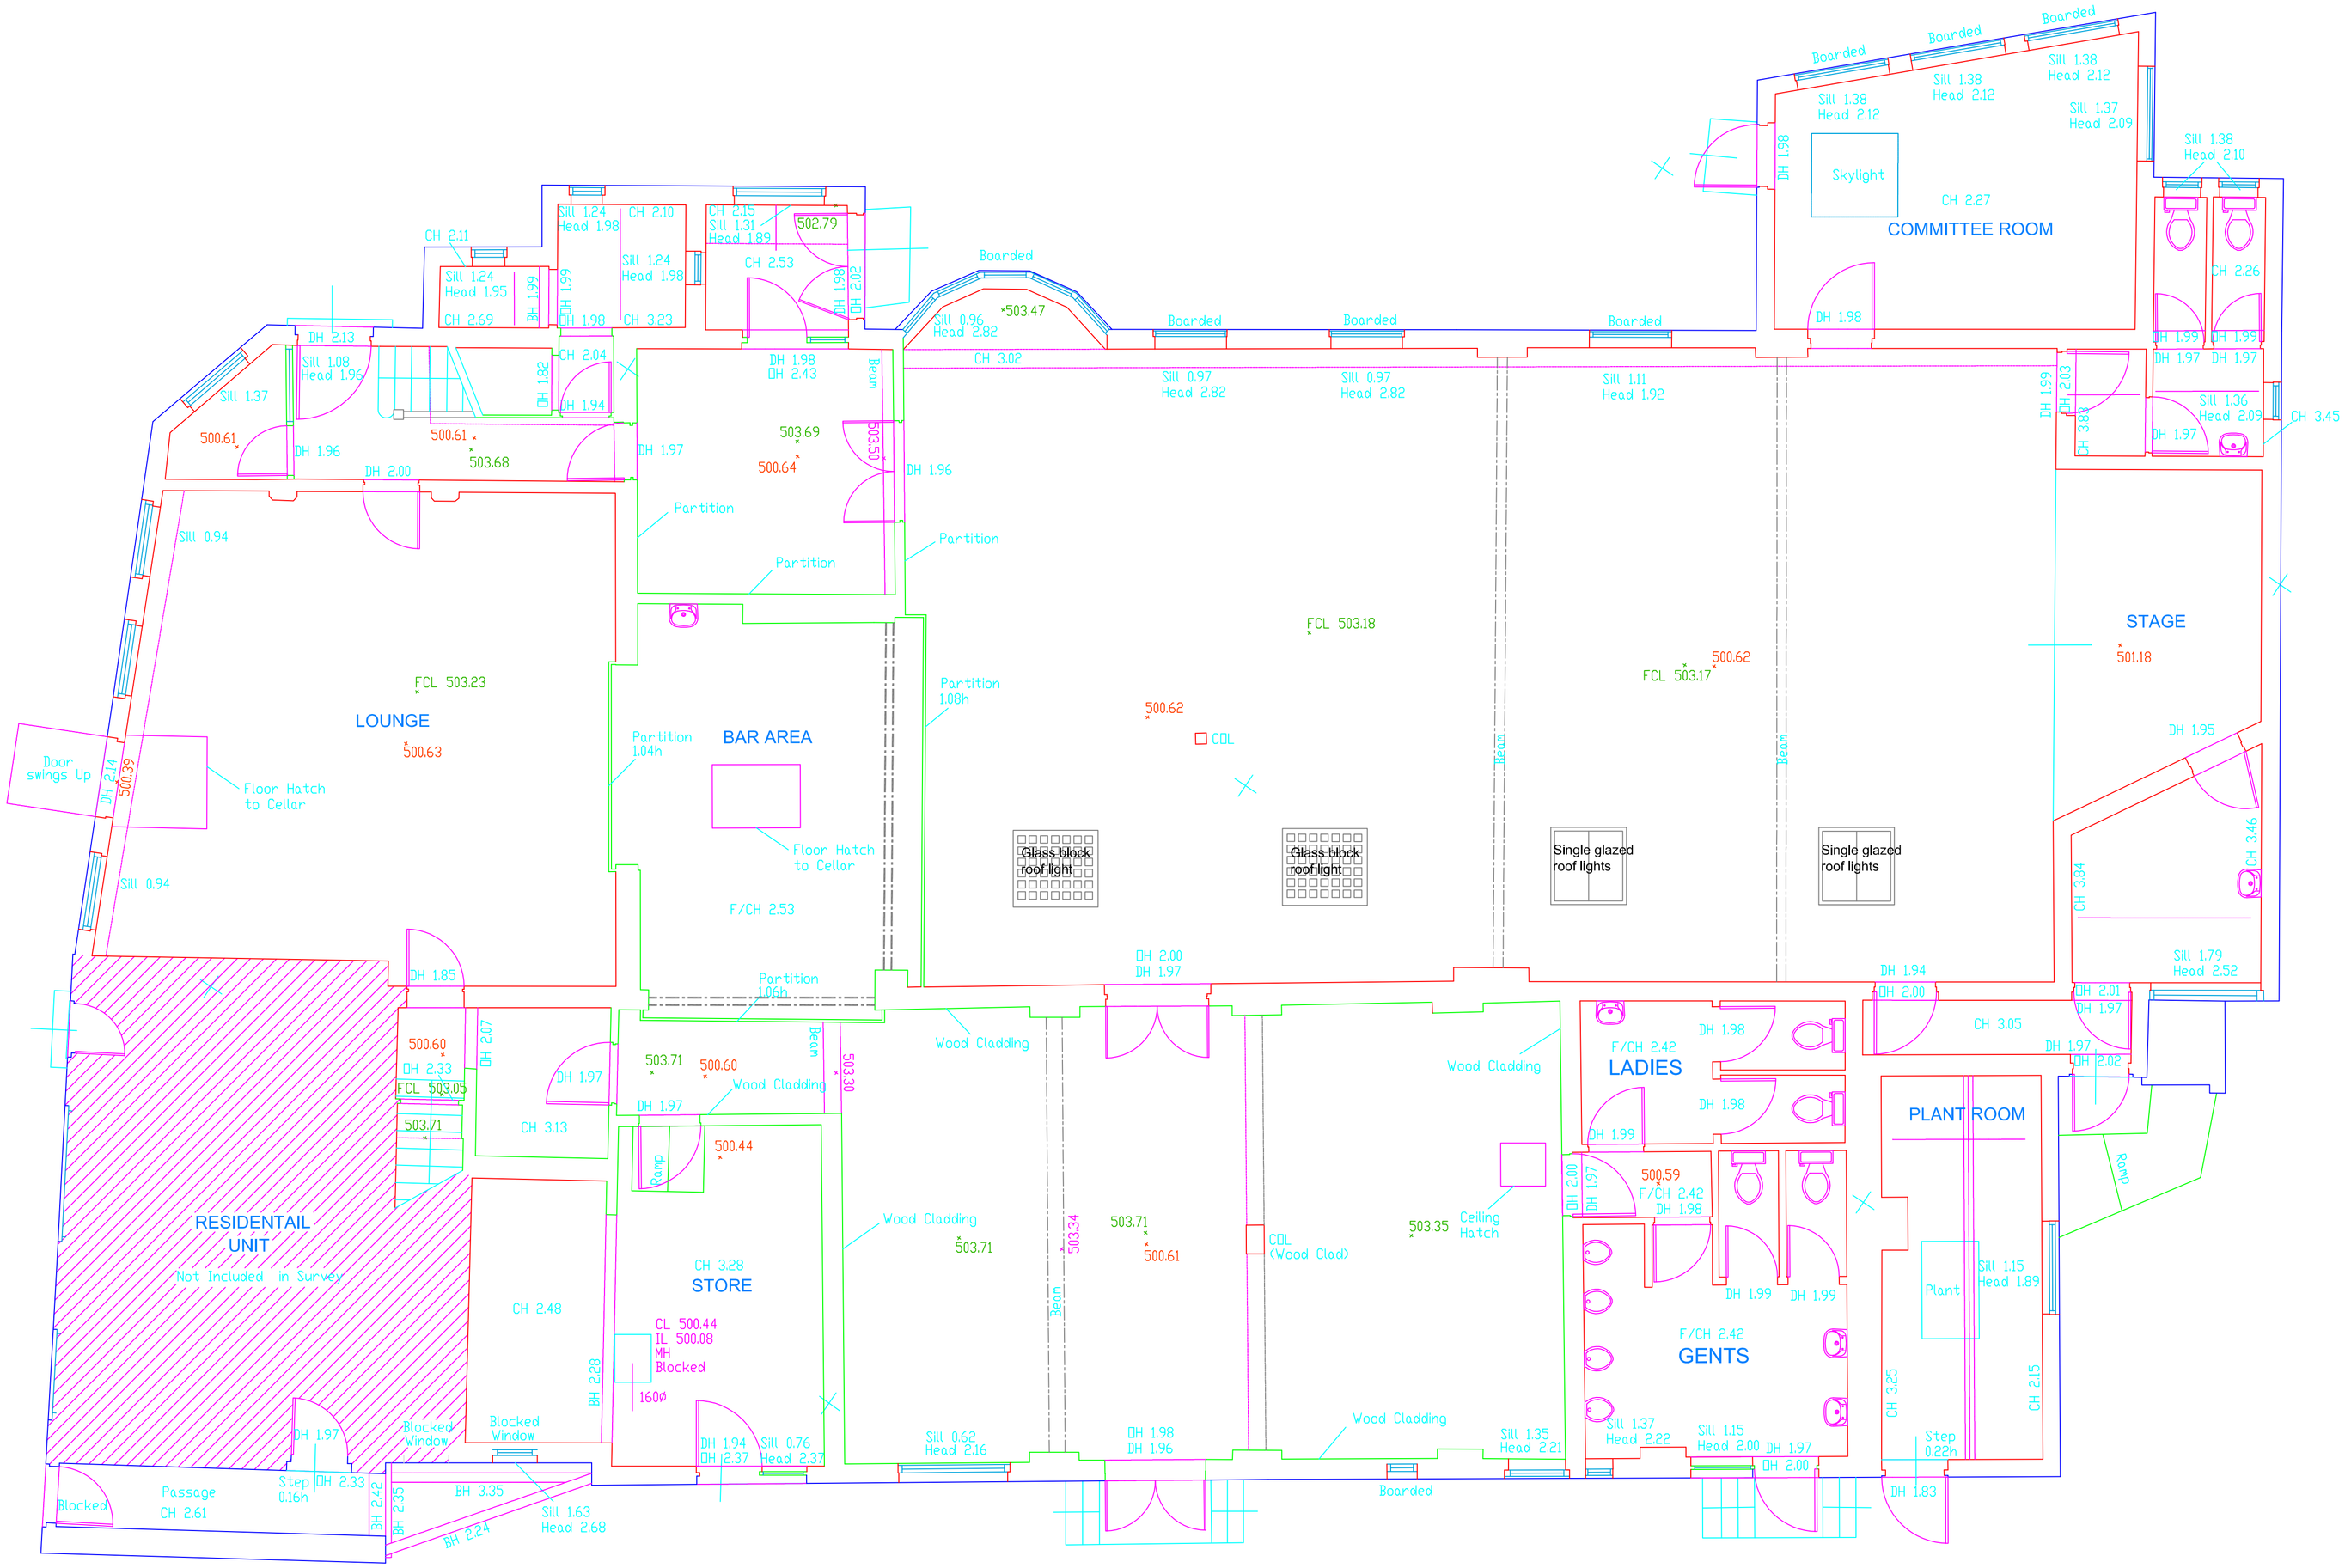


GROUND FLOOR PLAN

Client: A. F. Blakemore & Sons Ltd	Revision: -
Site Address: 21 Lutterworth Road, Burbage, Leicester	
Drawing Title: Ground Floor as existing	
Date: 23/11/08	Scale: 1:50 @a1 AutoCAD
Dwg No: 1392/02	

adm
A D Masic & Company
Building Surveying Sevices
3a The Parade, Needham Avenue, Glen Parva,
Leicester, LE2 9JW
TEL : 0116 2775527 FAX : 0116 2779529
E-Mail: office@admsurveyors.co.uk
RICS