

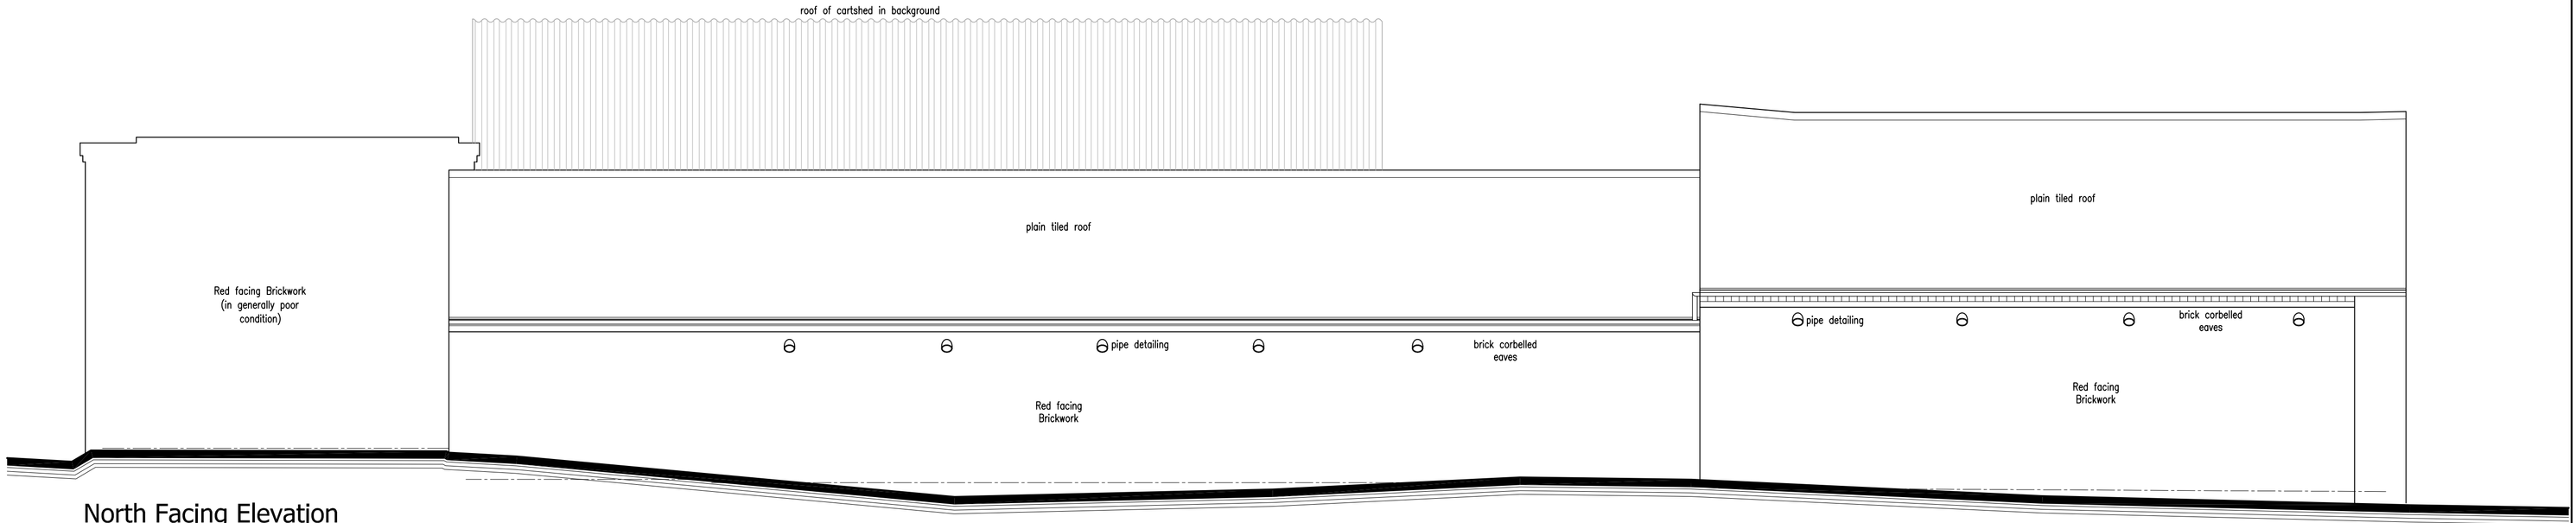


North Facing Elevation
Scale 1:50

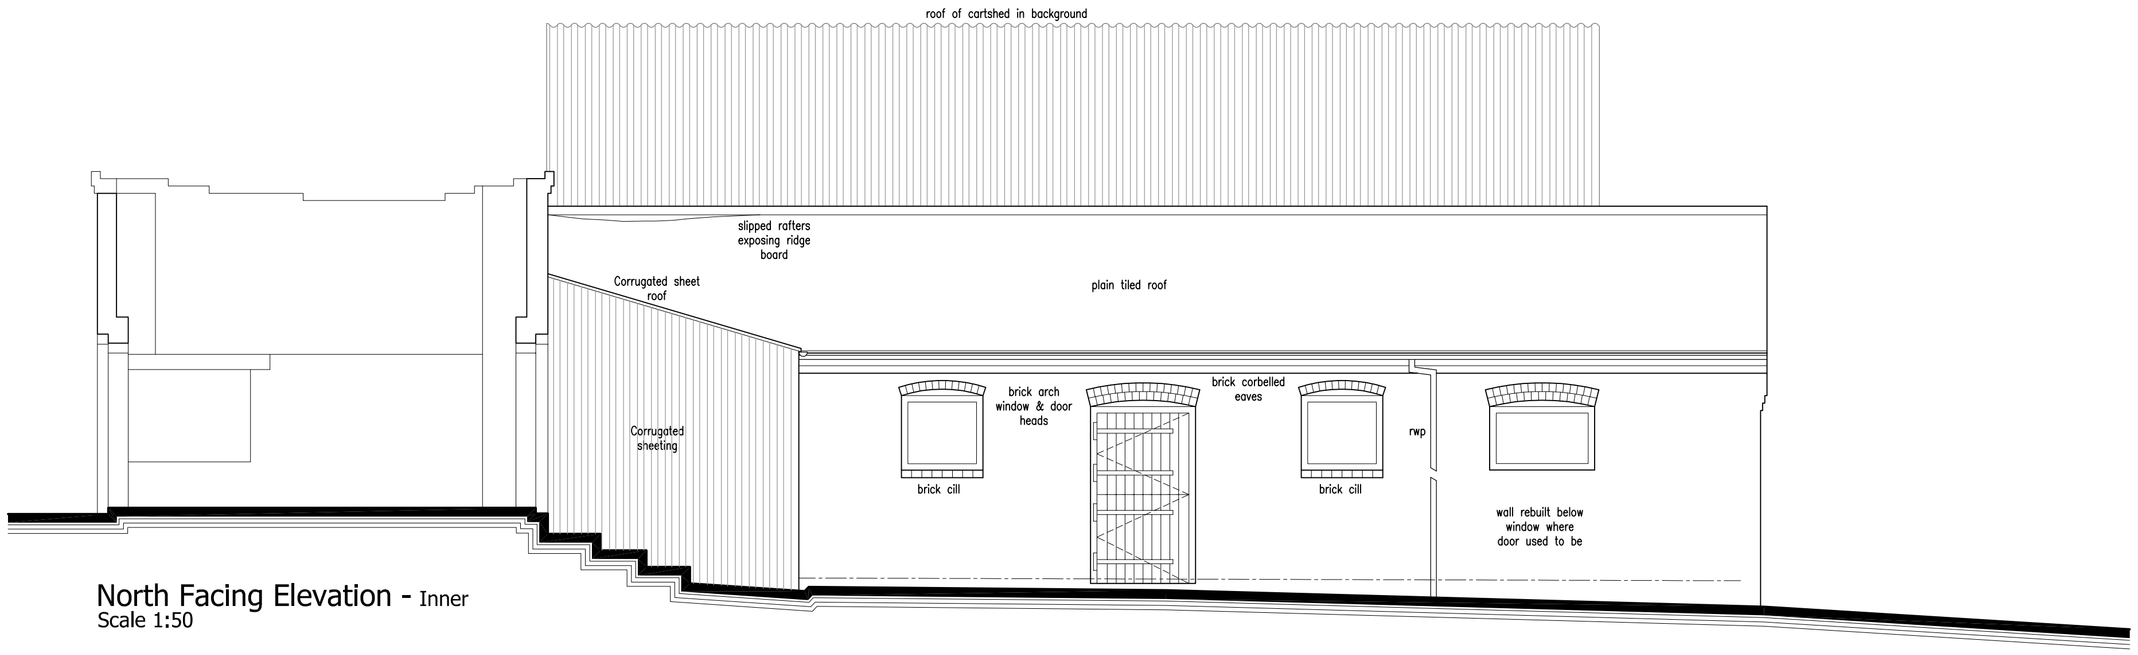

North Facing Elevation - Inner
Scale 1:50

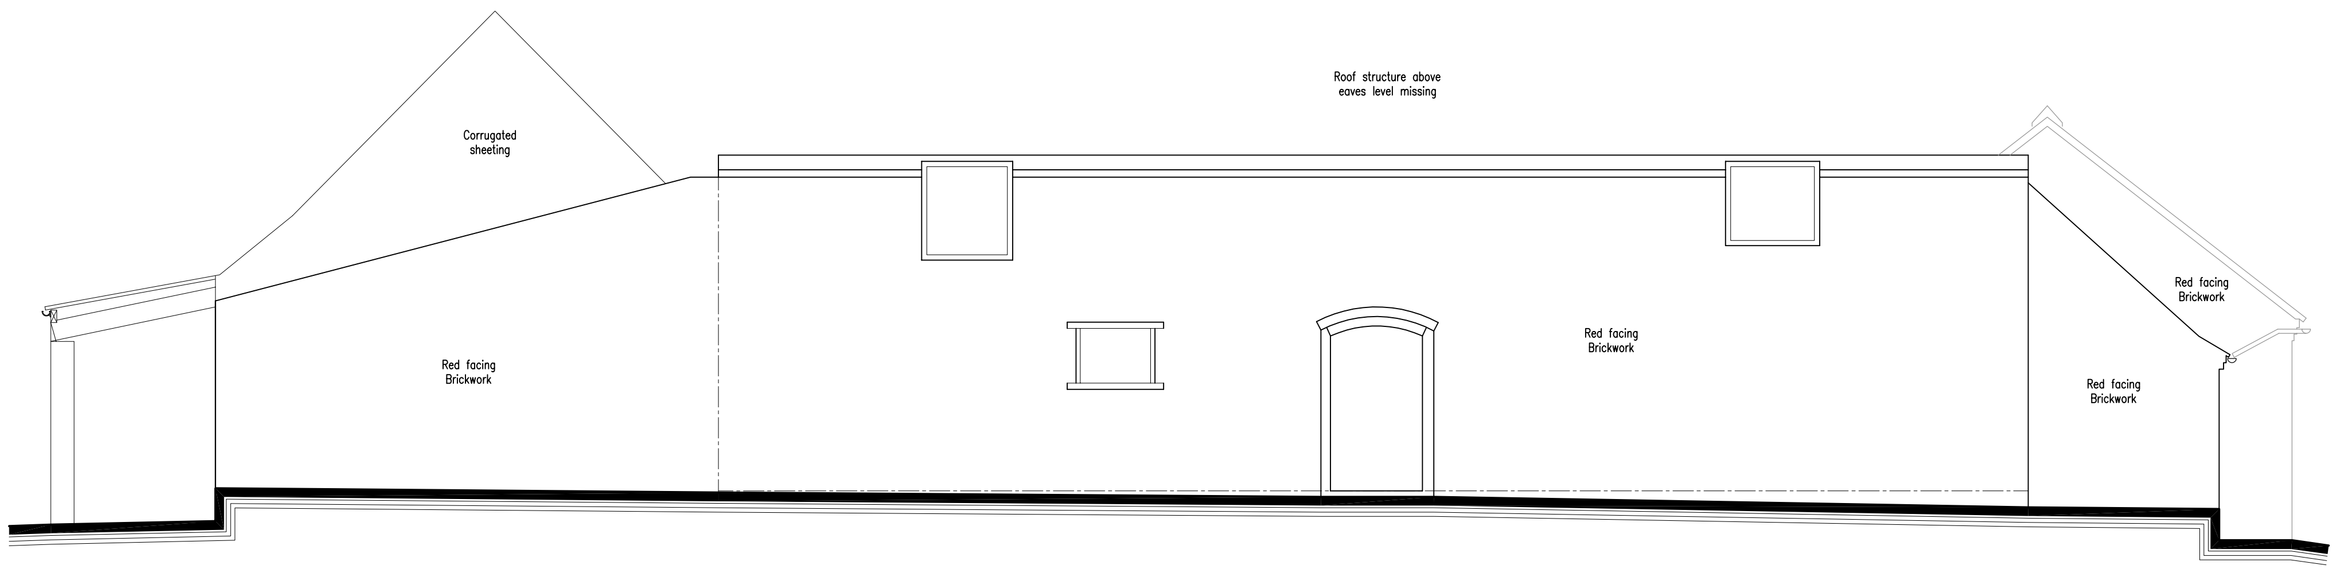

East Facing Elevation
Scale 1:50

This drawing is to be read in conjunction with
Drawing No.'s 08.2300.06 'Topographical Survey'

Revisions :

Figured dimensions must be taken in preference to scaled dimensions and any discrepancies are to be referred to David Granger Architectural Design Limited. Contractors, subcontractors and suppliers must verify all dimensions on site before commencing any work or making any workshop drawings. All drawings are copyright of David Granger Architectural Design Limited.



DAVID GRANGER
Architectural Design Limited

Project
Sheepy Parva Farm
Wellsborough Road
Sheepy Parva
Nuneaton, Warks.

Drawing Title
Existing Details
Sheet 3 of 4

Client
Mr C. Miller & Ms. S. Price

Drawing No.
07.2300.09

Date	Scale
November 2008	1:50
Drawn by	Checked by
JR/JAC	SF

The Old Dairy, Mill St., Packington,
Ashby-de-la-Zouch, Leics. LE65 1WN
Tel: 01530 560939 Fax: 01530 560115
www.davidgrangerdesign.com
Company Reg. No. 5868912