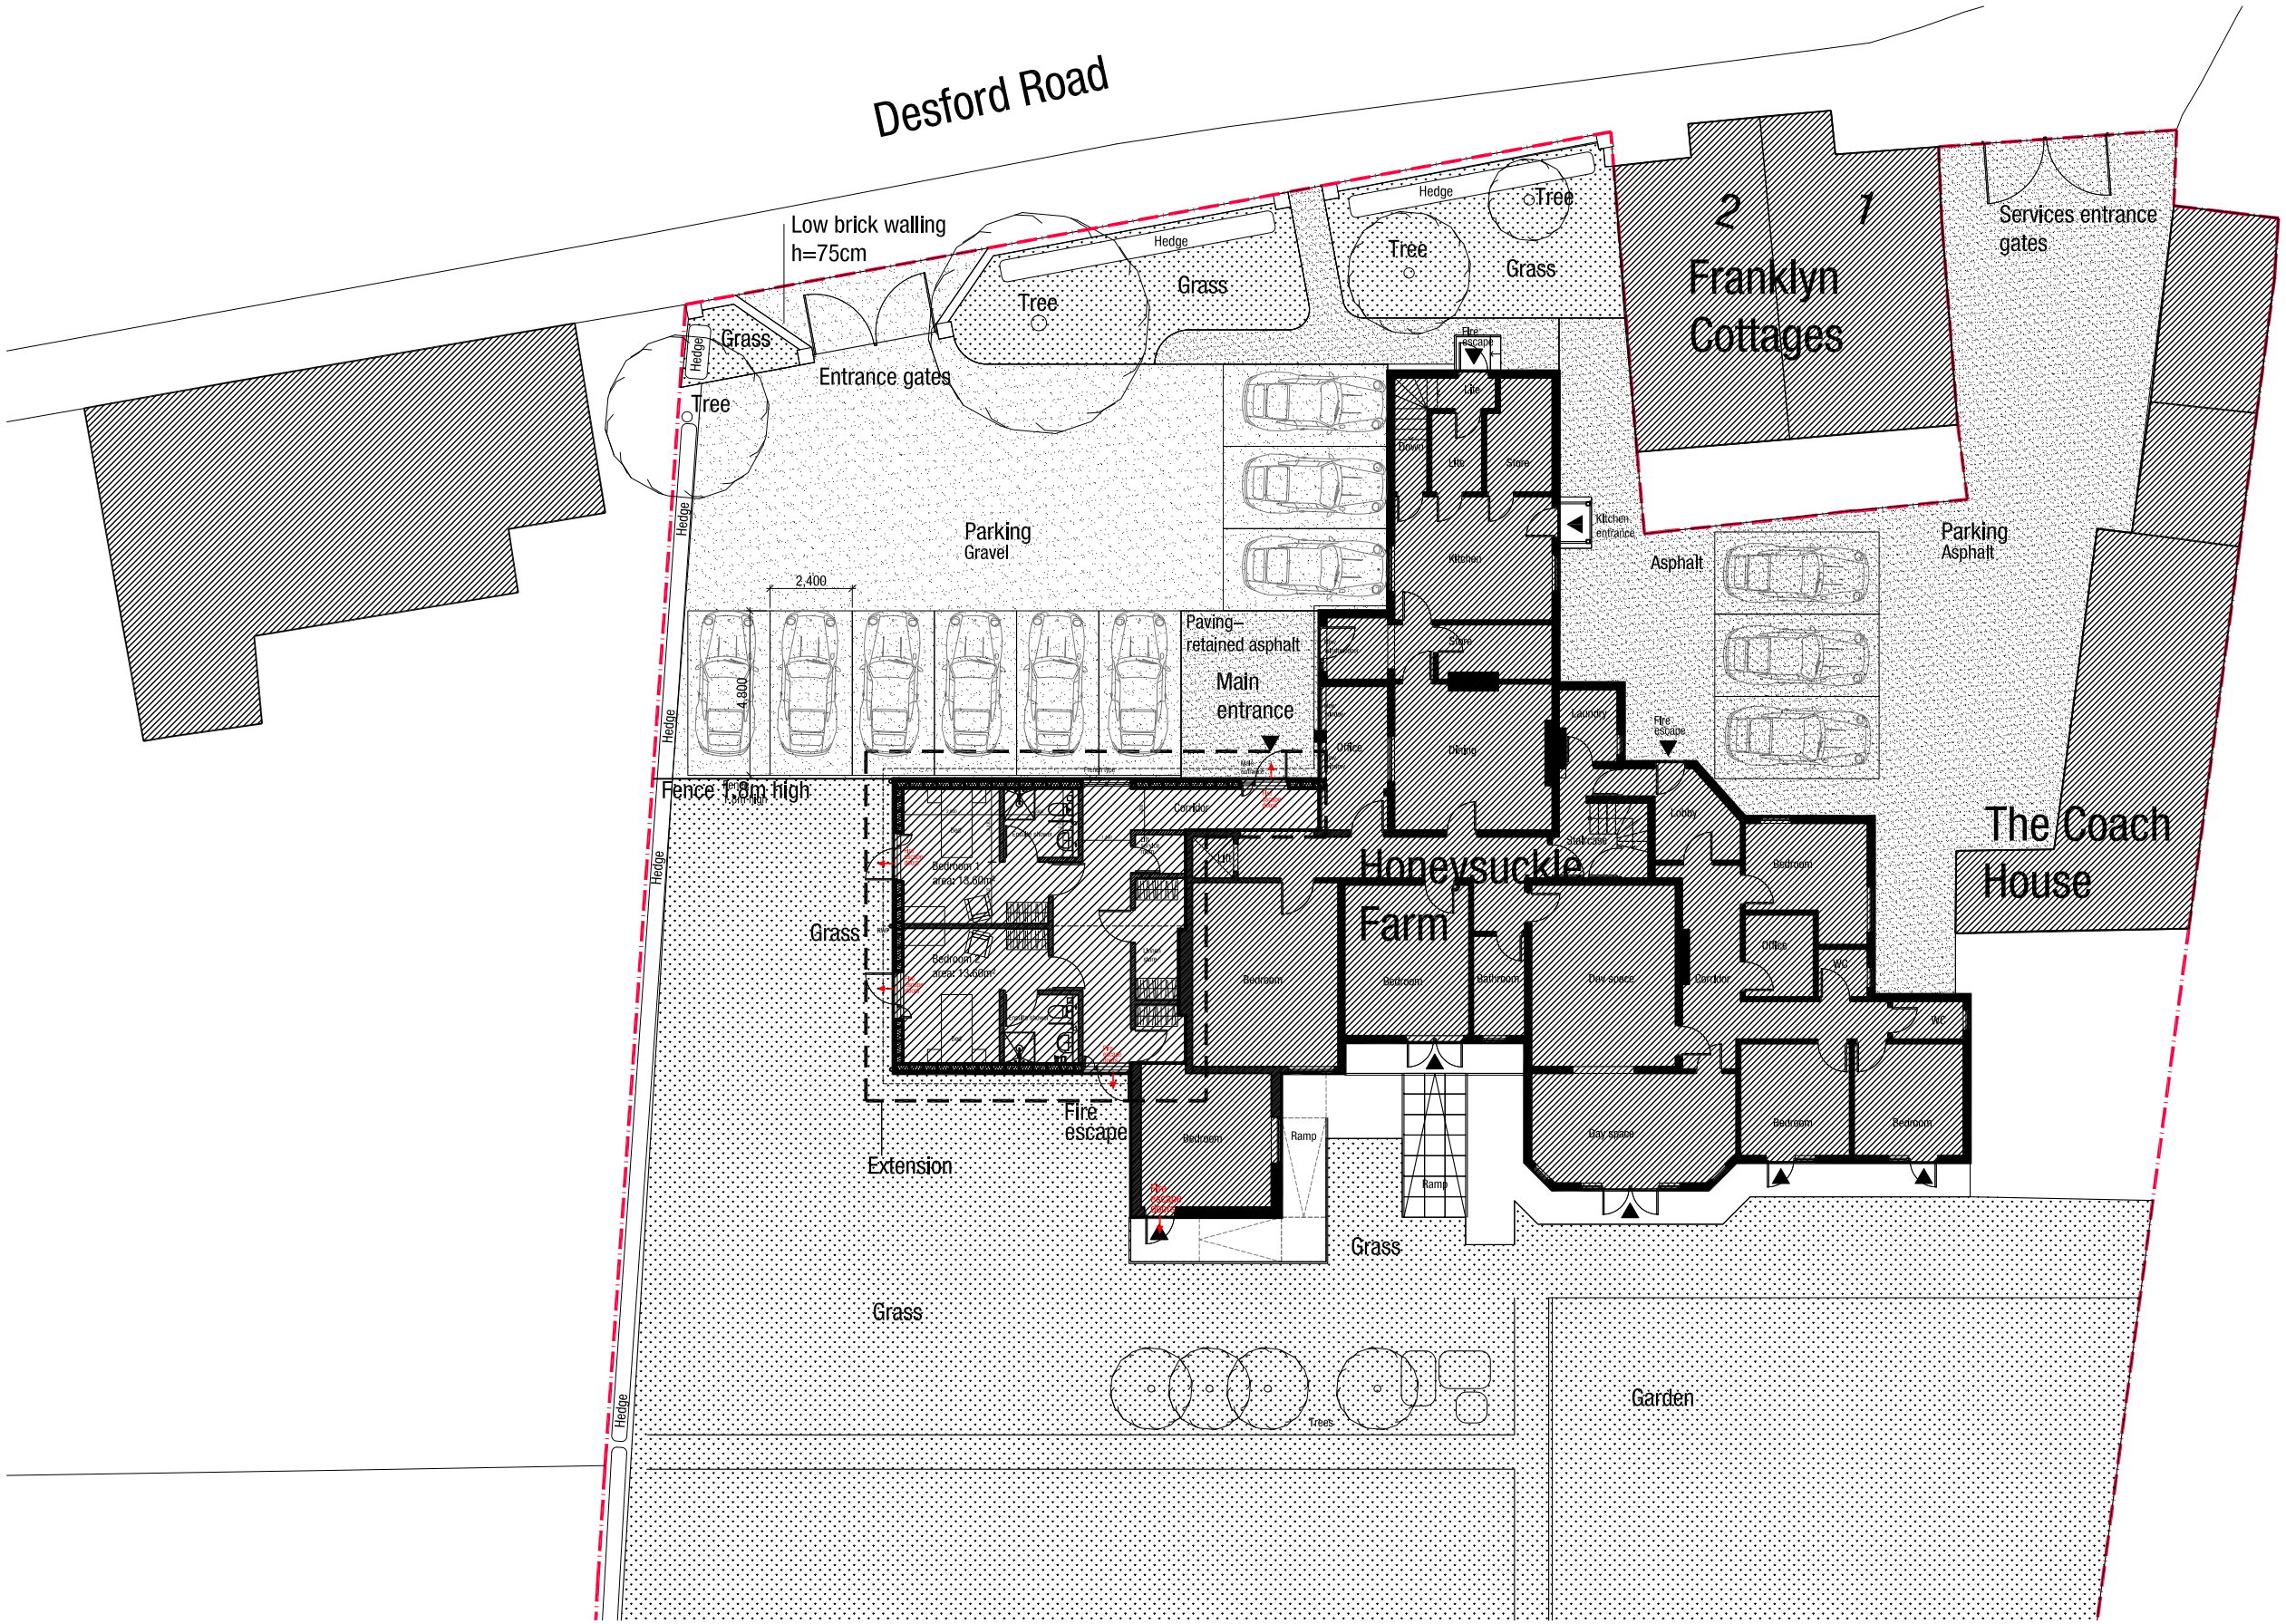

1
P0.0A

Proposed Site Layout Plan

Scale 1:200

N

5M 10M 20M 30M

Project name: Honeysuckle Farm	Project address: Honeysuckle Farm, Desford Road, Newtown Unthank, Leicester LE9 9FL	Project number: 3017	Date: 17 05 2011	Revision:
Client: Pathways Care Group		Stage: Planning		
	203 Church Road London SE19 2PS telephone: 079499 84502 email: studio@bavarskis.co.uk	Drawing name: Proposed Site Plan		
BAVARSKIS STUDIO		Drawing number: P0.0A	Format: A3	Scale: 1:200