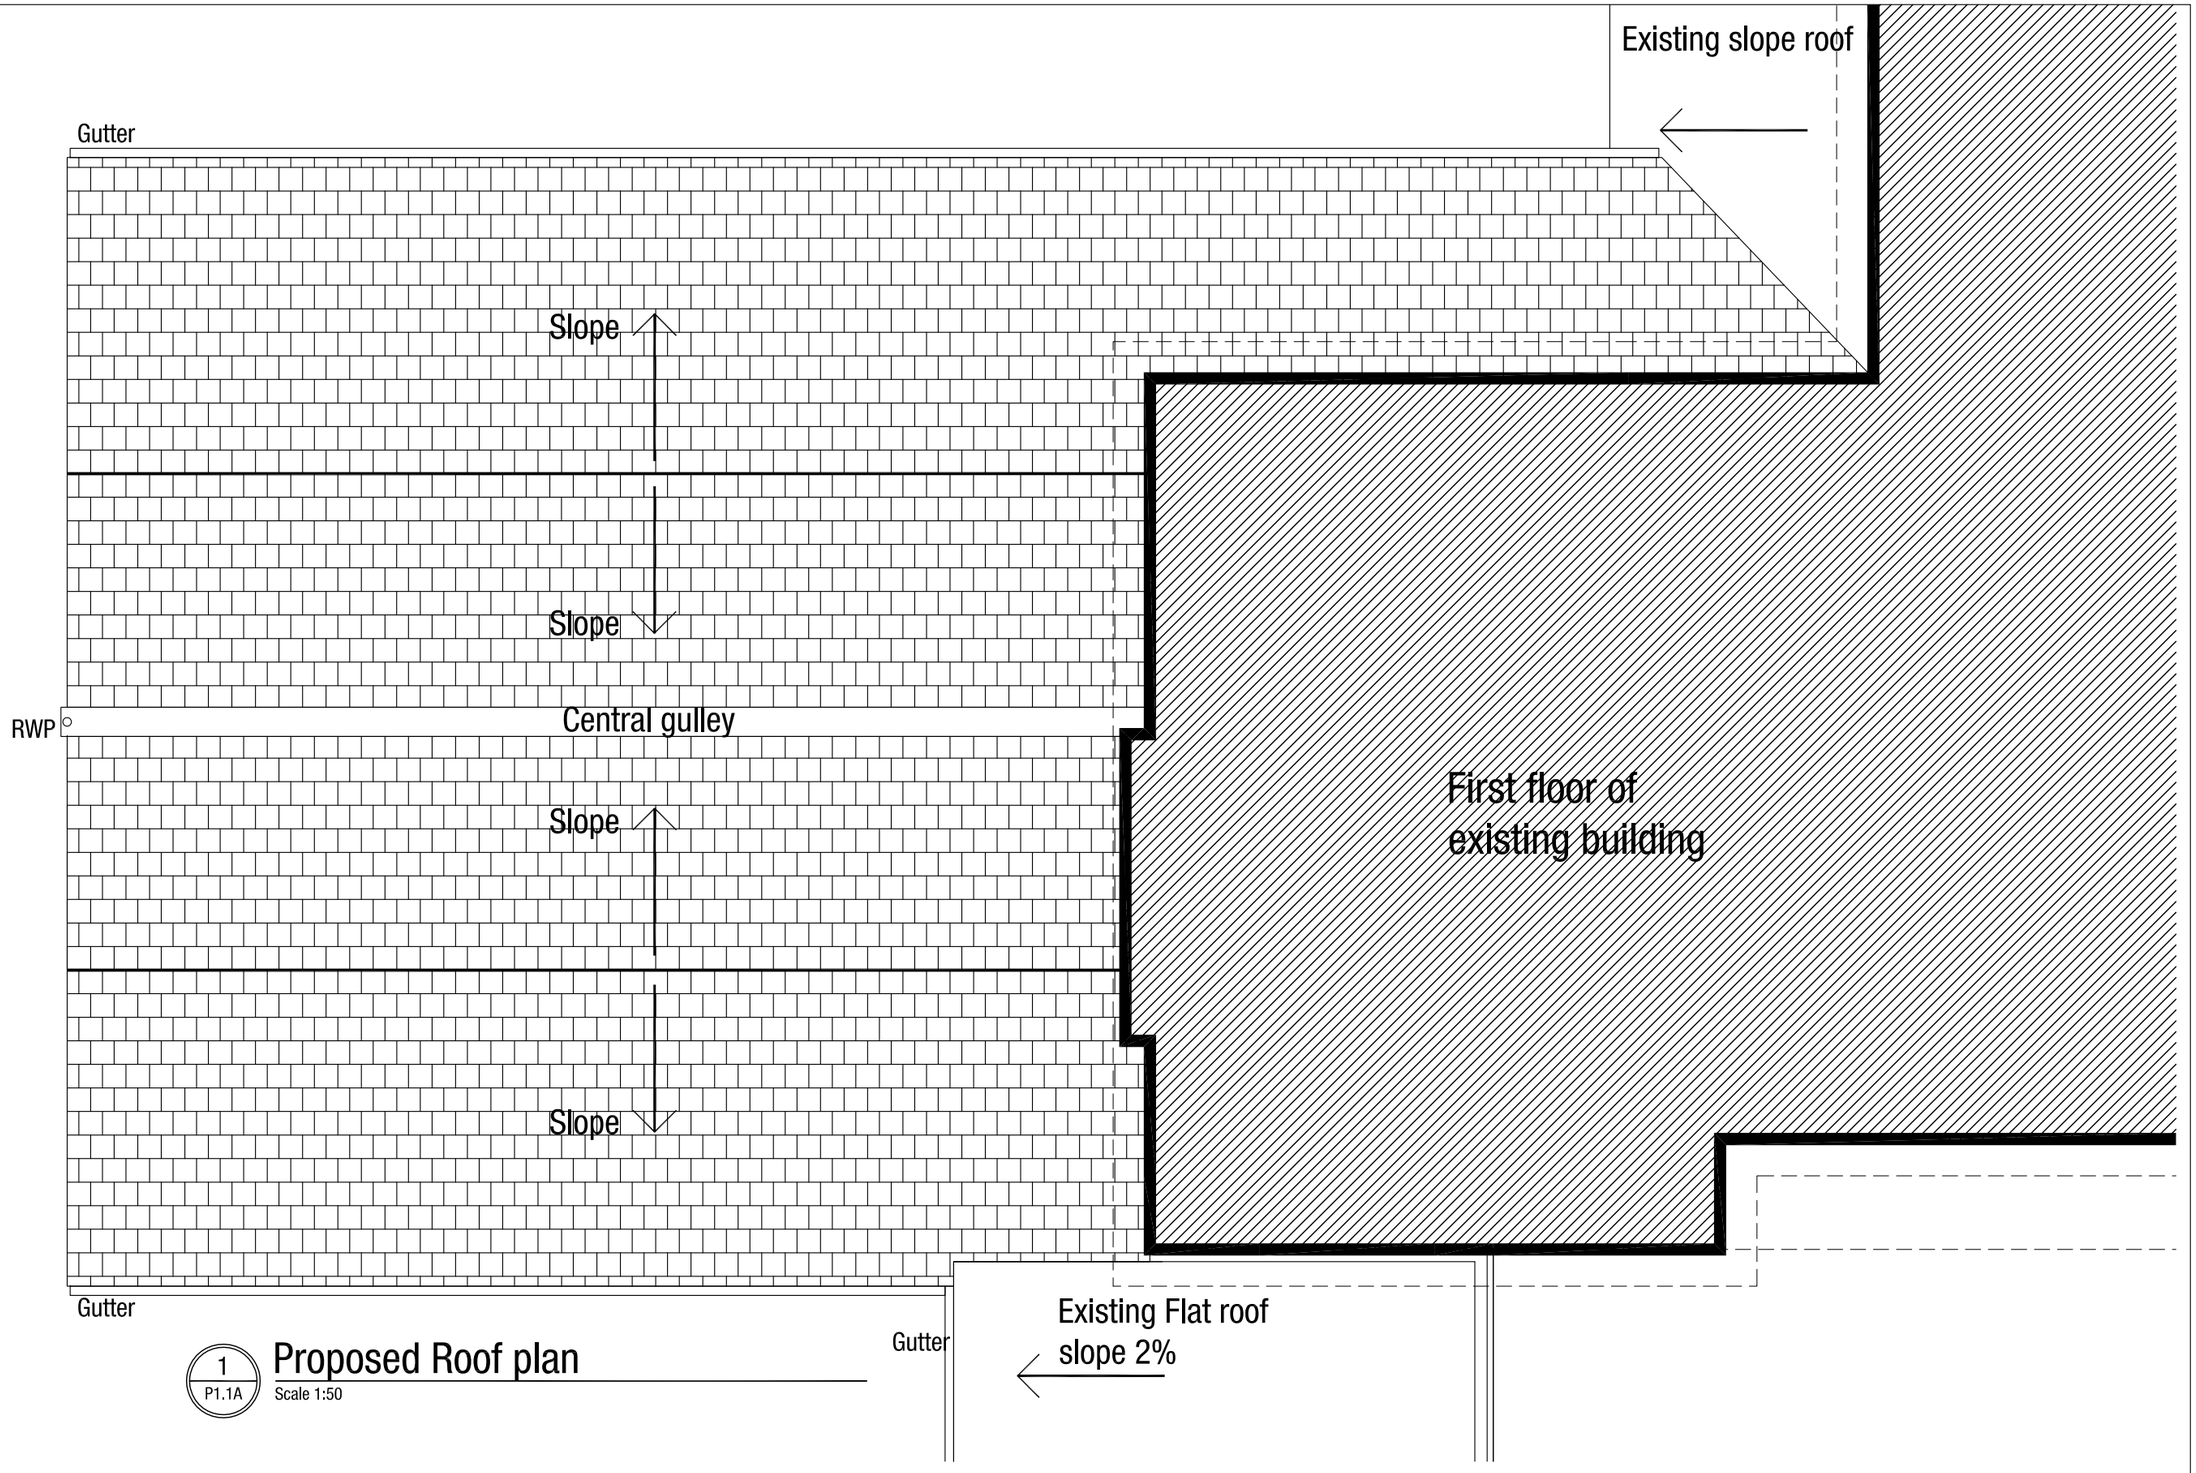

1 / P1.1A **Proposed Roof plan**
Scale 1:50

Project name: Honeysuckle Farm Client: Pathways Care Group	Project address: Honeysuckle Farm, Desford Road, Newtown Unthank, Leicester LE9 9FL	Project number: 3017 Stage: Planning	Date: 17 05 2011	Revision:
		Drawing name: Proposed Roof Plan		
BAVARSKIS STUDIO 203 Church Road London SE19 2PS telephone: 079499 84502 email: studio@bavarskis.co.uk		Drawing number: P1.1A	Format: A3	Scale: 1:50