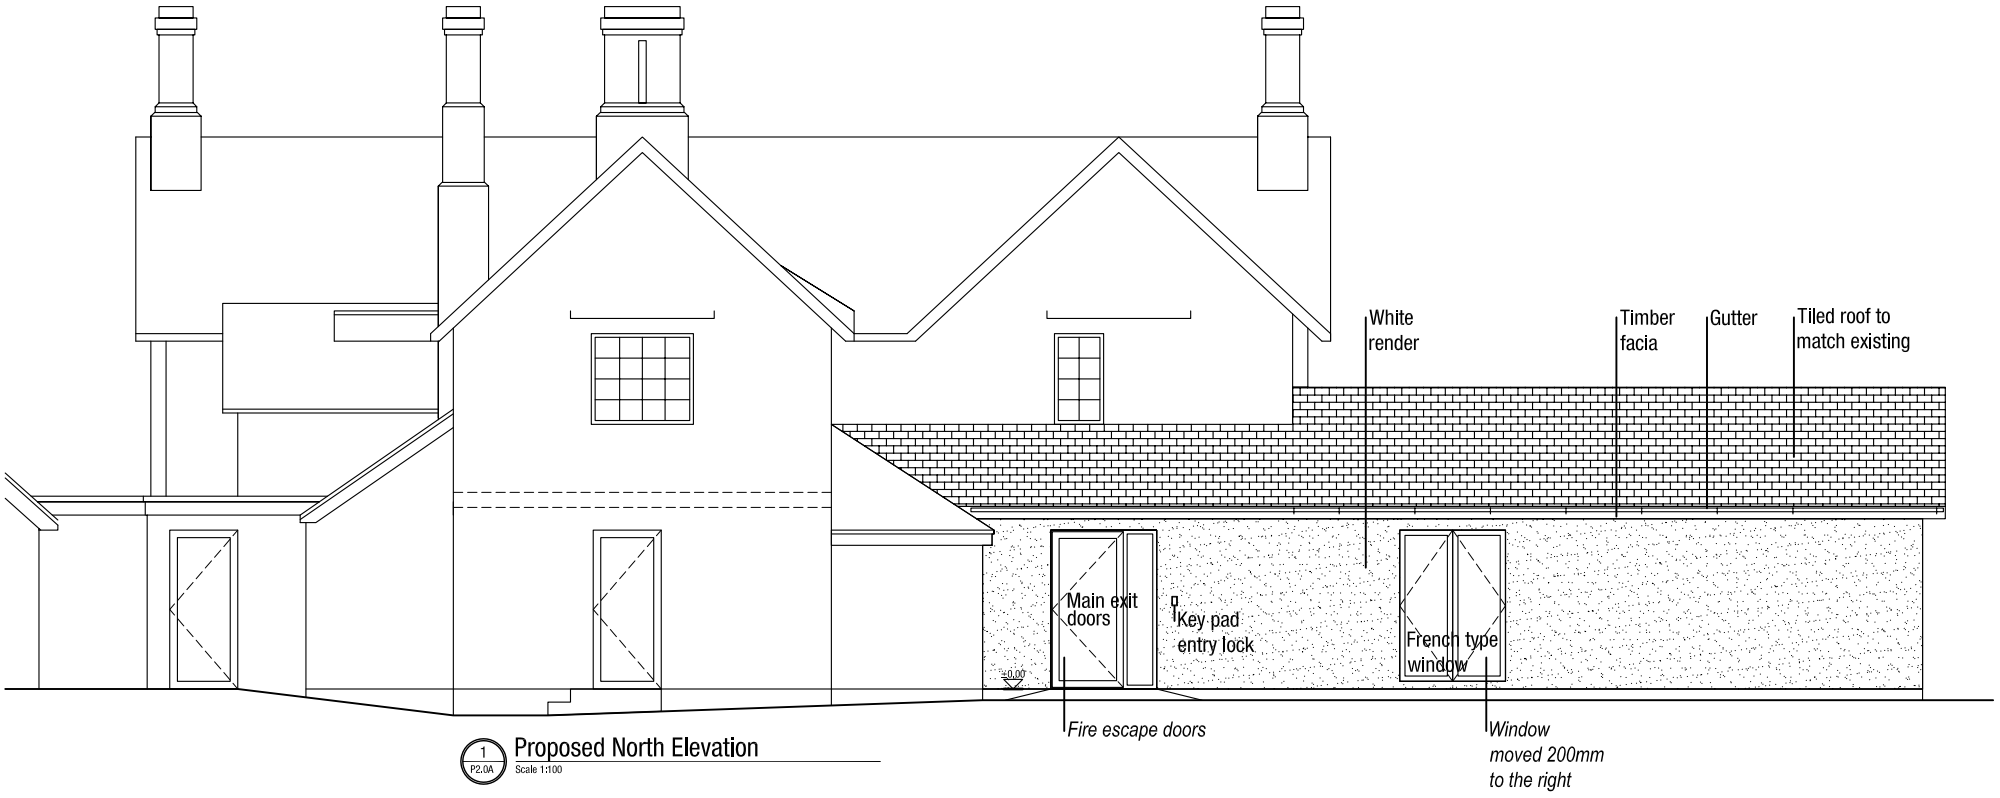

1 P2.0A
Proposed North Elevation
Scale 1:100

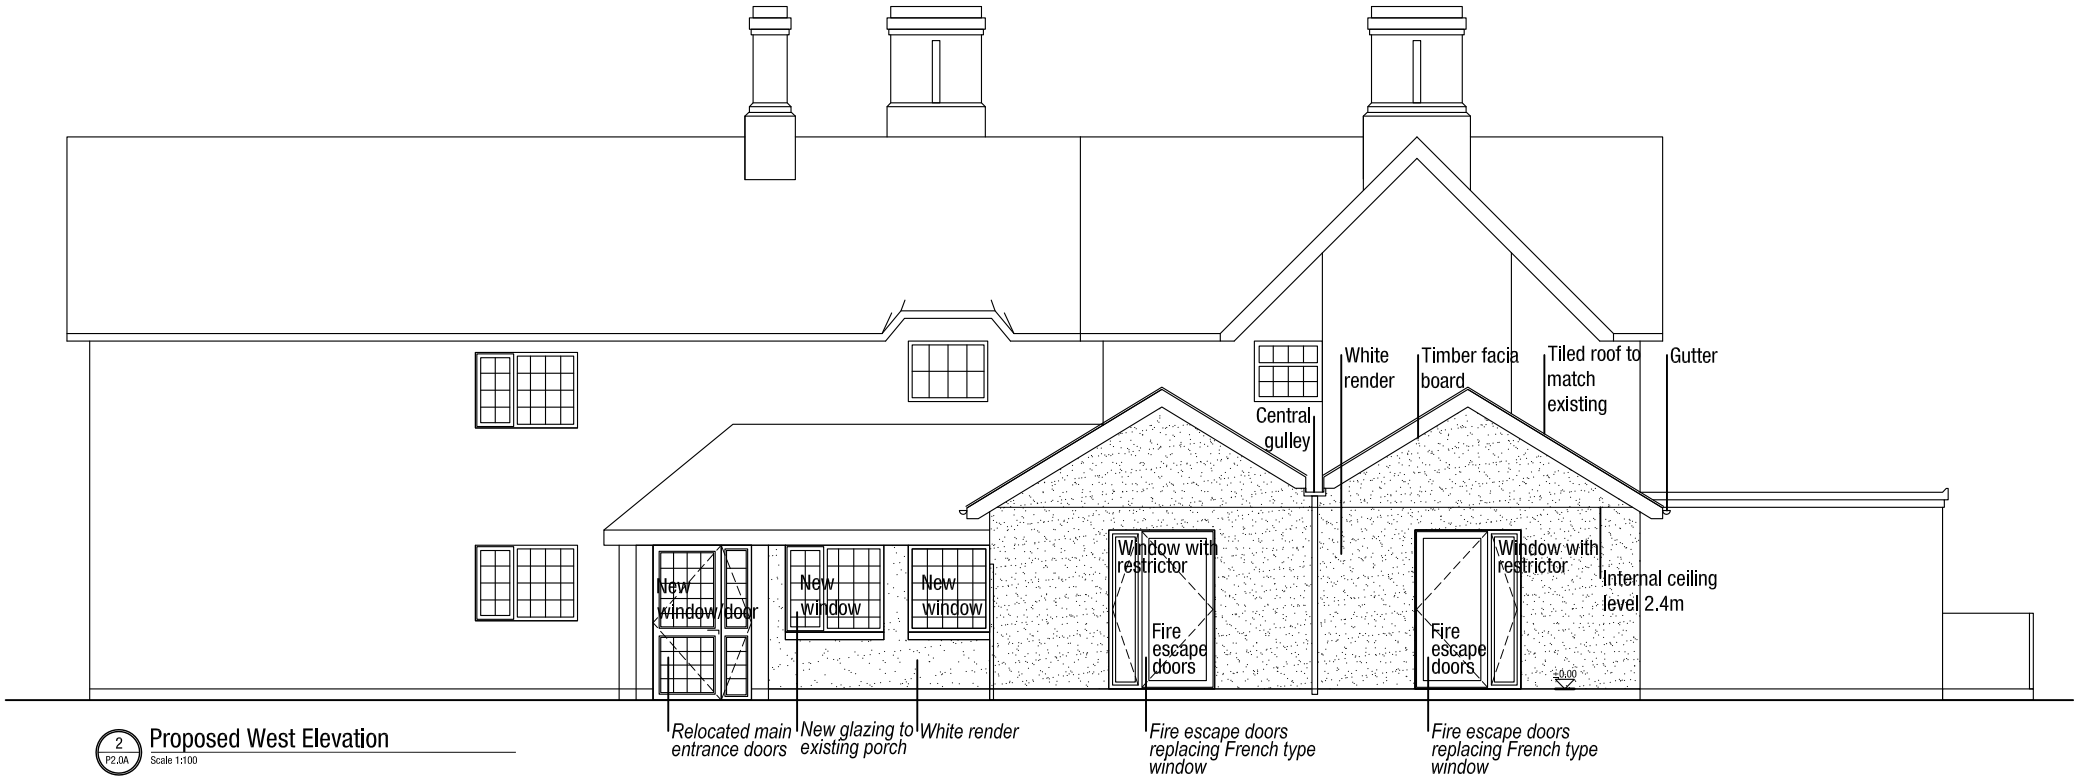

2 P2.0A
Proposed West Elevation
Scale 1:100



3 P2.0A
Proposed South Elevation
Scale 1:100

Project name: Honeysuckle Farm	Project address: Honeysuckle Farm, Desford Road, Newtown Unthank, Leicester LE9 9FL	Project number: 3017	Date: 17 05 2011	Revision:
Client: Pathways Care Group		Stage: Planning		

203 Church Road
London SE19 2PS
telephone: 079499 84502
email: studio@bavarskis.co.uk

BAVARSKIS STUDIO

Drawing name: Proposed Elevations		
Drawing number: P2.0A	Format: A3	Scale: 1:100