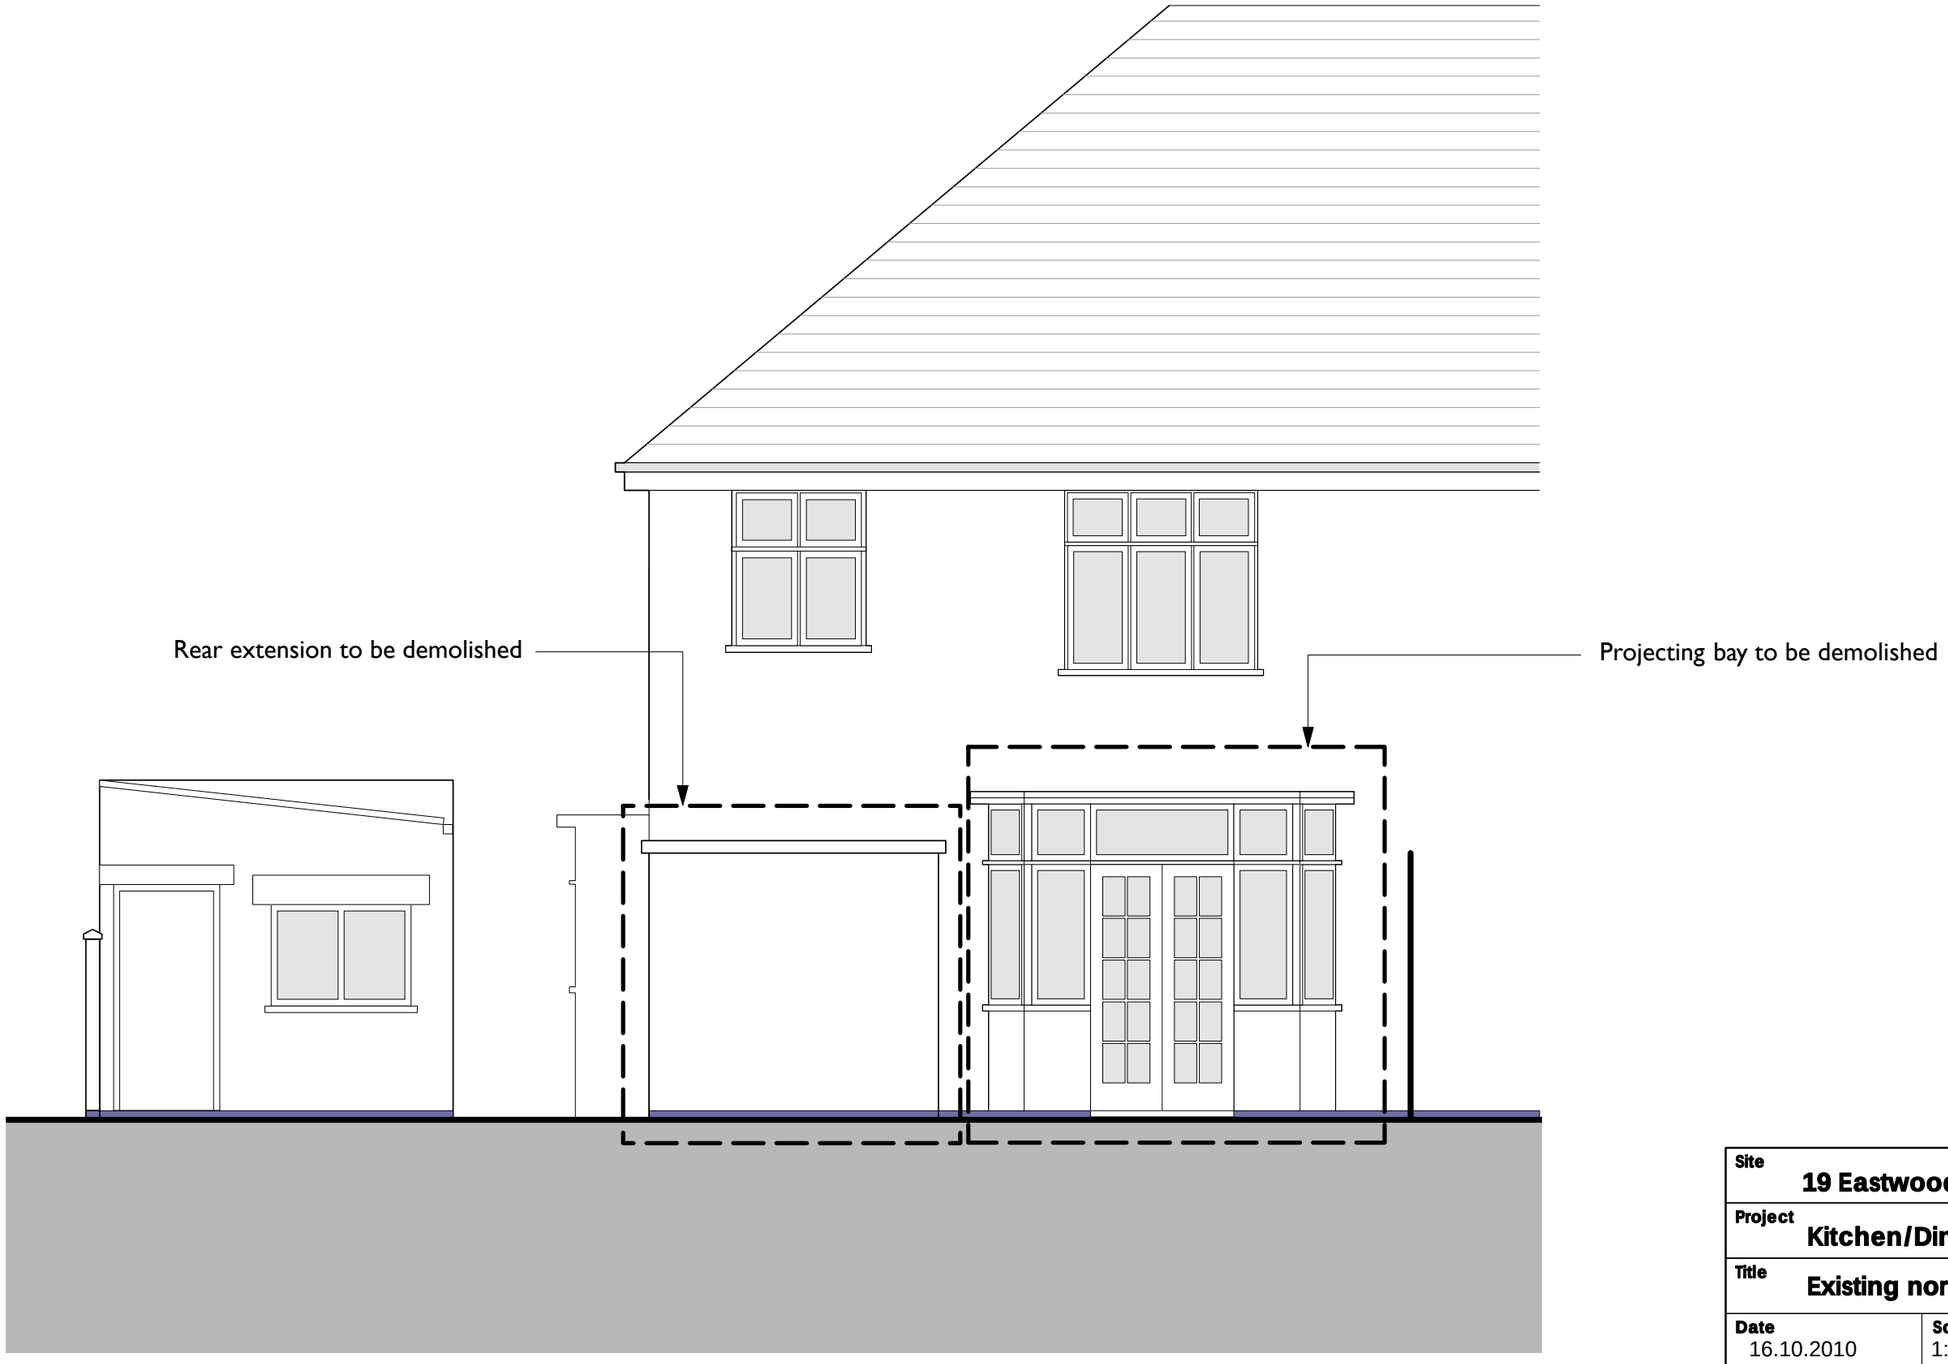


0 0.5 1.0 2.0 3.0 4.0 5.0m

Site	**19 Eastwoods Road - Hinckley**
Project	**Kitchen/Dining Extension**
Title	**Existing north-east elevation**

Date	Scale	Dwg No
16.10.2010	1:50@A3	013/PL.05

RAB Architecture
15 Rosslyn Avenue - Mountsorrel - Loughborough - LE12 7UQ
0116 234 9194 or 07789347148
rabarchitecture@btinternet.com