


Revision	Date

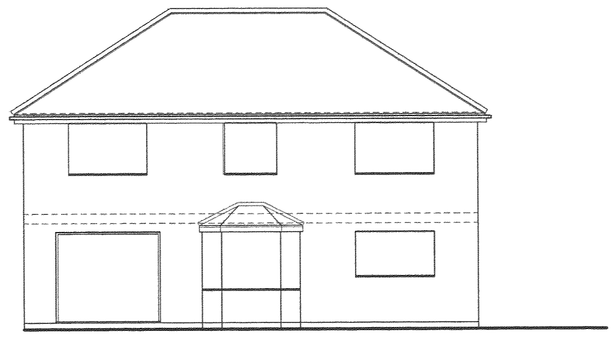

REAR ELEVATION AS EXISTING

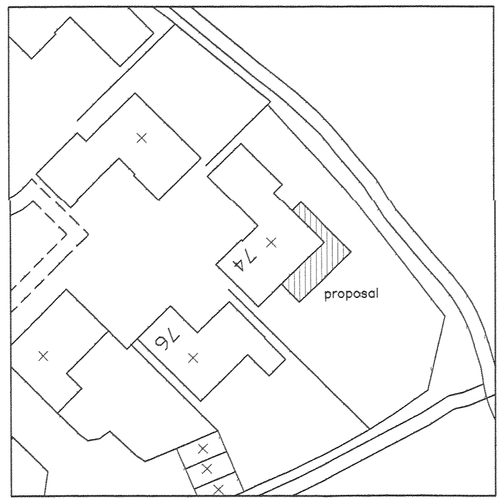


SITE PLAN 1:500

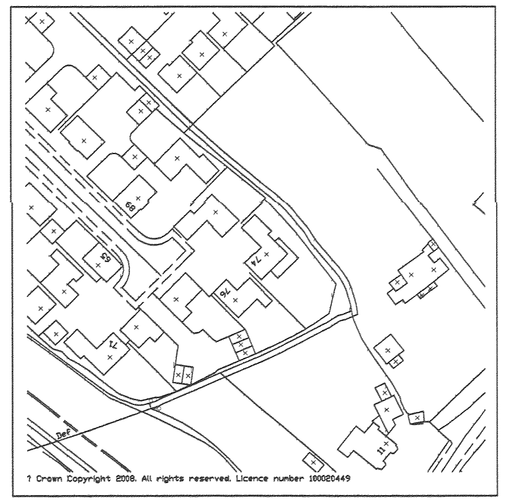


SITE LOCATION PLAN 1:1250

N

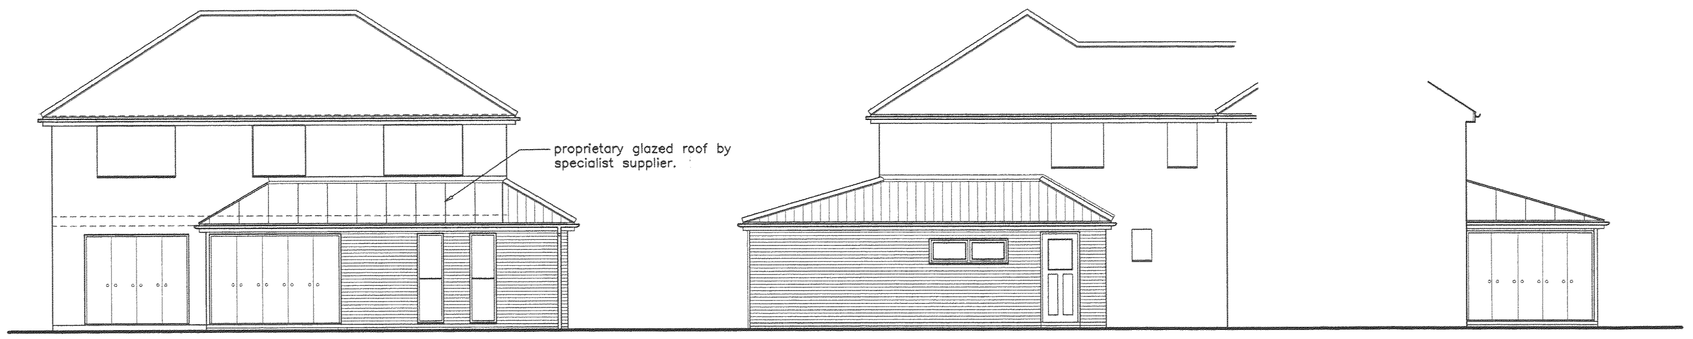


REAR SIDE SIDE (FROM NO 76)

ELEVATIONS AS PROPOSED 1:100

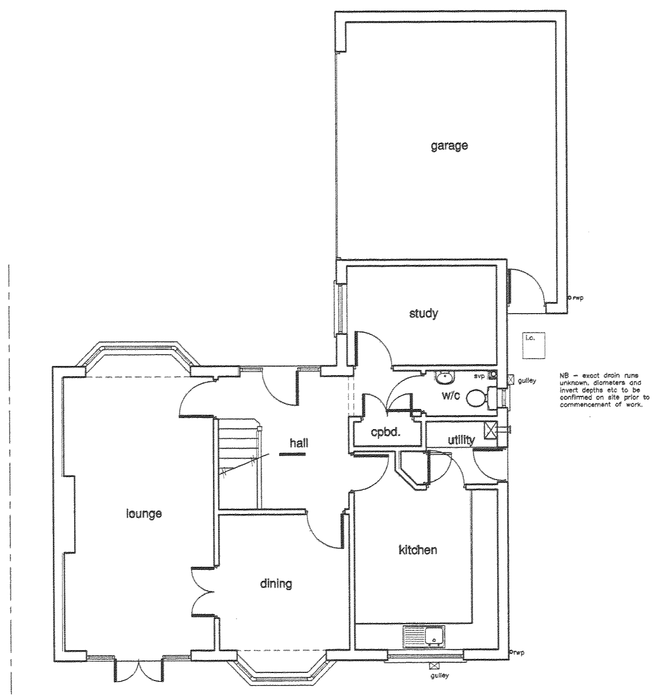

GROUND FLOOR PLAN AS EXISTING
1:100

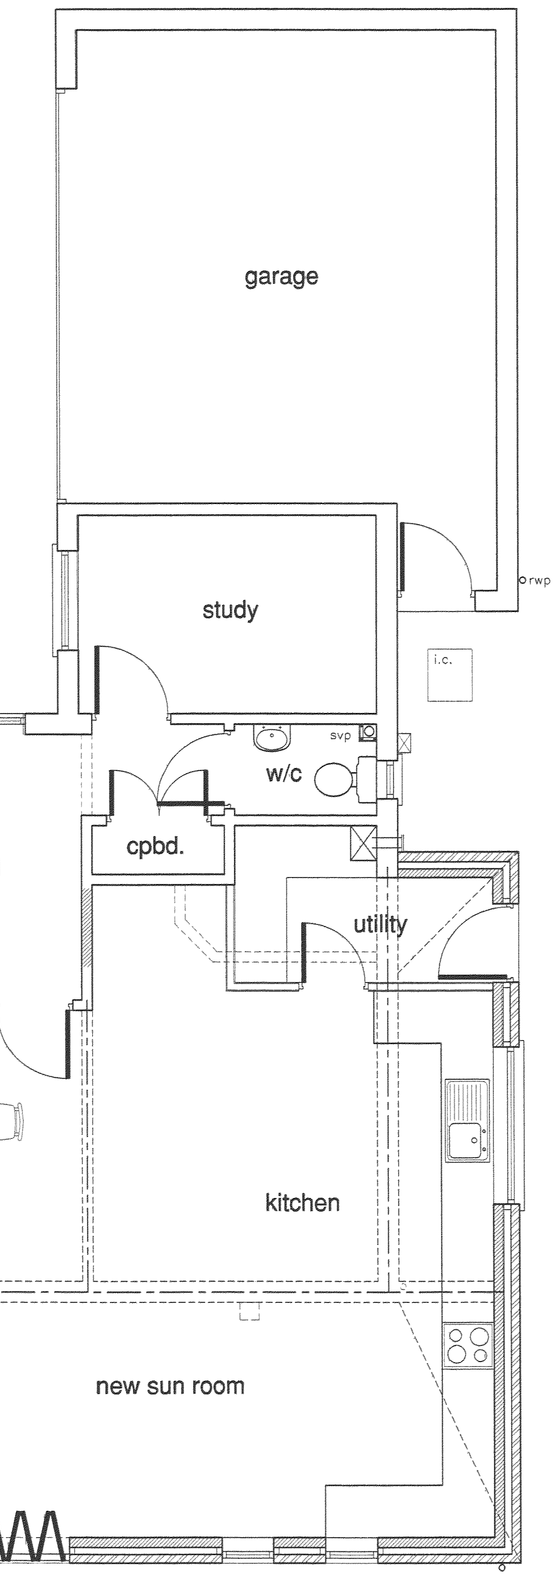

GROUND FLOOR PLAN AS PROPOSED

Blaby District Council
- 3 OCT 2008
Planning & Development Services

DEVELOPMENT SERVICES
0 6 OCT 2008
RECEIVED

REV B – SEPT 2008 – EXISTING BUILDING DETAILS CLARIFIED / CORRECTED AS PER PLANNING OFFICER'S REQUESTS. MINOR LAYOUT REVISIONS.

REV A – AUG 2008 – GENERAL LAYOUT REVISIONS.

A.J.S
ARCHITECTURAL DESIGN

Please reply to:
130 Wyngate Drive
Leicester
LE3 0UT

Tel: 0116 254 1447
Mobile: 07974 263607
Fax: 0116 254 1447
Email: andyaskeyeds@aol.com

Offices also at
8 Belvoir Close
Mountsorrel
Leicester LE12 7BL
Tel: 0116 230 2806

108 Haddenham Road
Leicester
LE3 2PG
Tel: 0116 229 0856

Project *PROPOSED EXTENSION TO 74 BARONS CLOSE, KIRBY MUXLOE, LEICESTER FOR: MR & MRS J. SKINNER*

Sheet Title *PLANS & ELEVATIONS EXISTING AND PROPOSED*

Scale *1:50, 1:100* Ref *2008/726/01 B*

Date *MAR 2008* Drawn *AJS/AJA*

ALL DIMENSIONS TO BE CHECKED ON SITE. DO NOT SCALE OFF DRAWING.
THIS DRAWING IS THE COPYRIGHT OF THE ARCHITECT AND NOT TO BE REPRODUCED WITHOUT THEIR PERMISSION. ORDNANCE SURVEY MAP INFORMATION REPRODUCED WITH PERMISSION OF HMSO CROWN COPYRIGHT RESERVED.