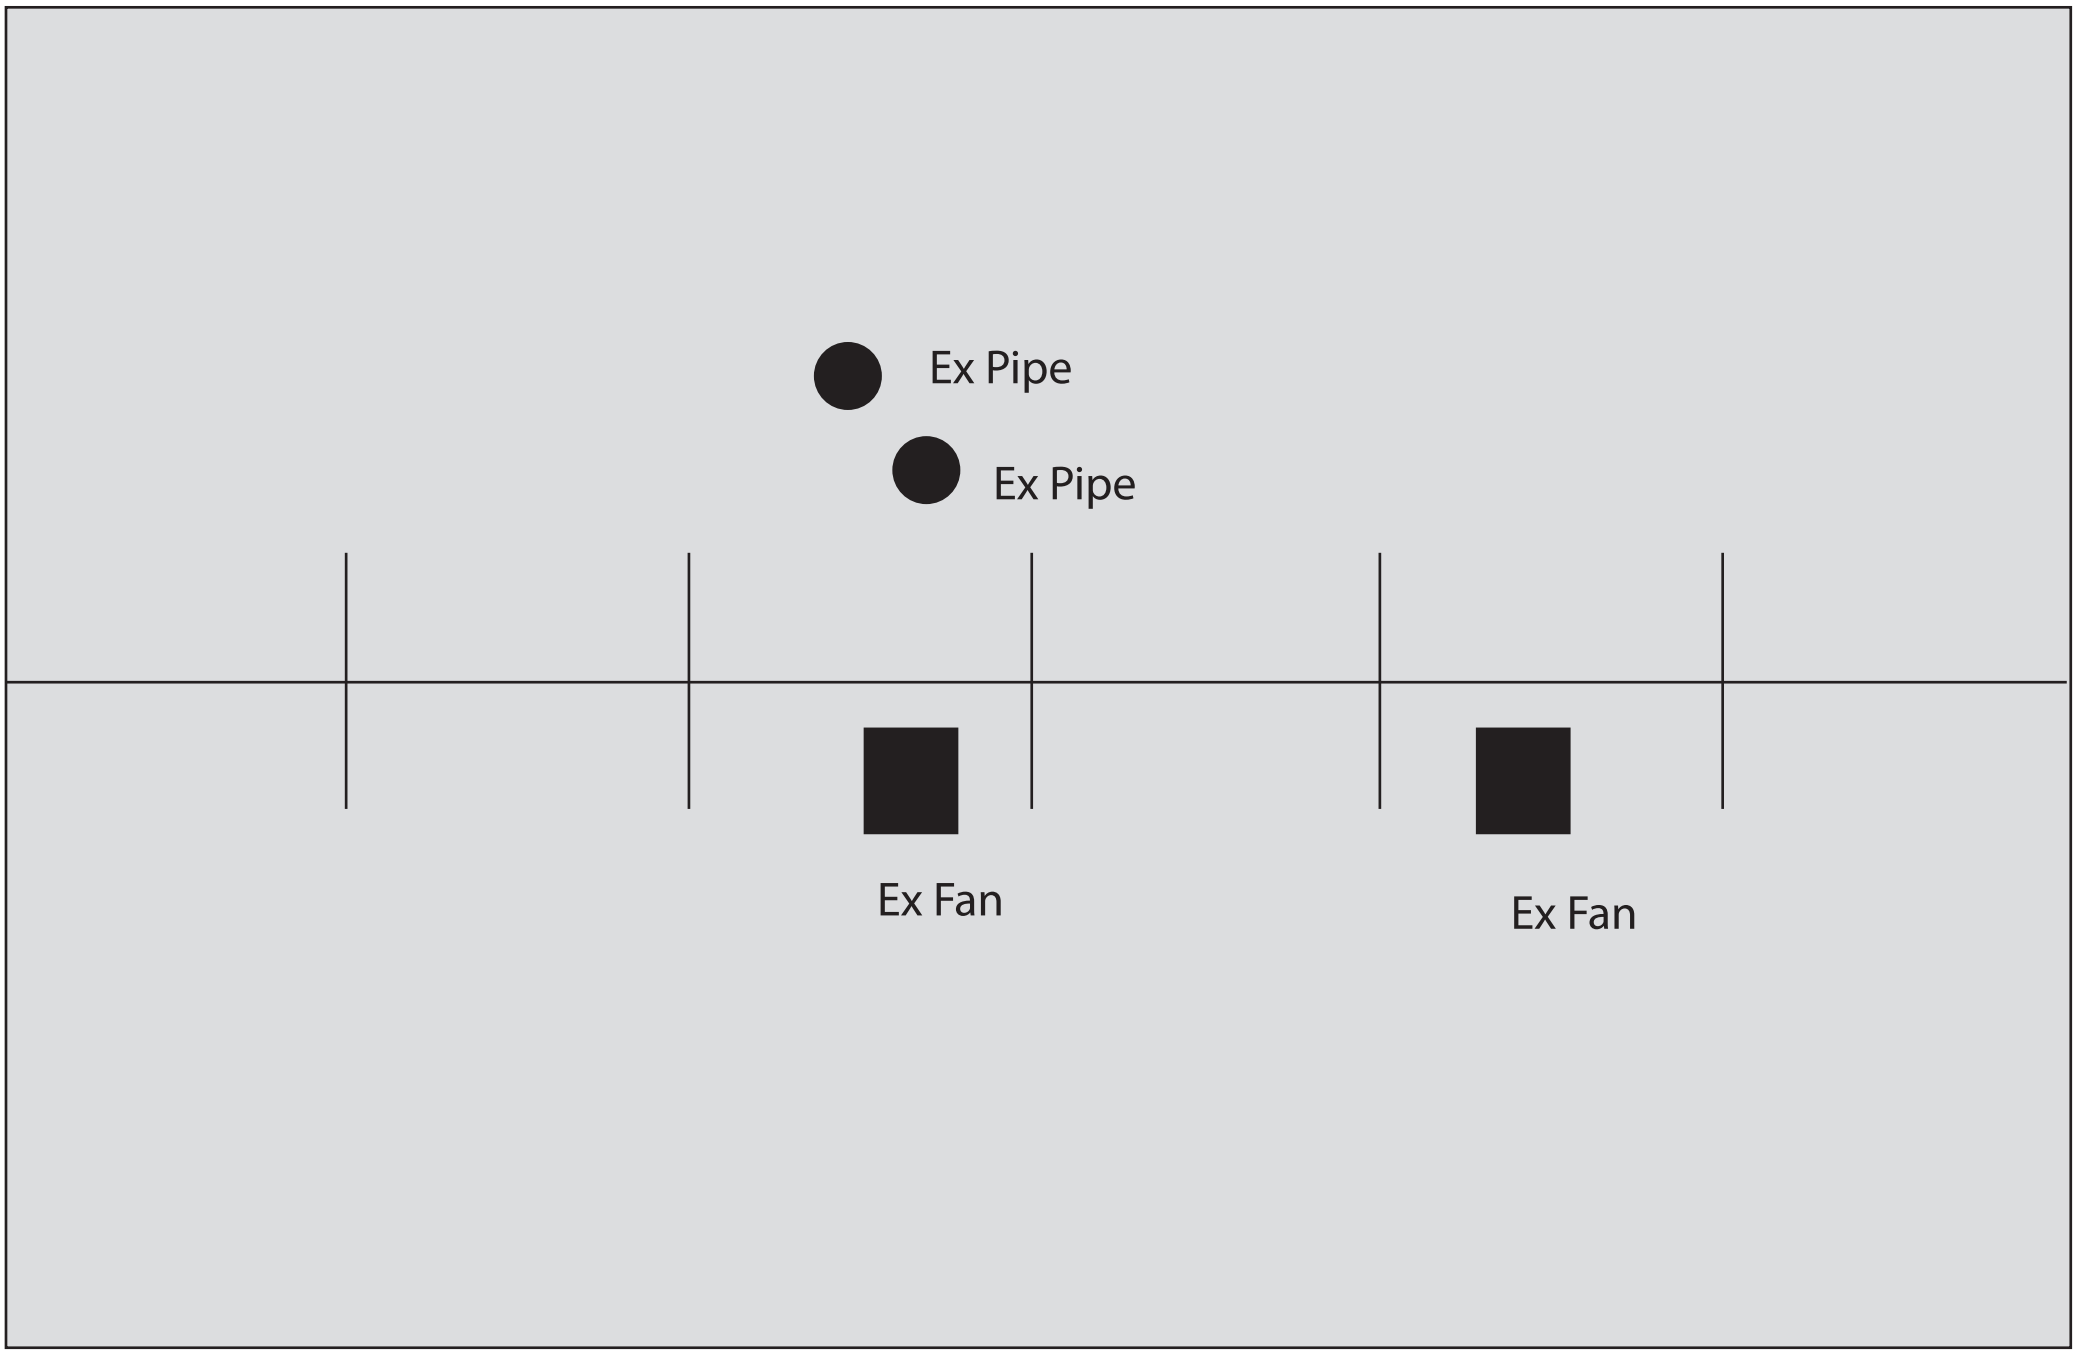
Rear of building
Ex Pipe
Ex Pipe
Ex Fan
Ex Fan
Front of building