

THIS DRAWING IS COPYRIGHT DIMENSIONS ARE NOT TO BE SCALED FROM THIS DRAWING
ELECTRONIC DATA IS NOT TO BE AMENDED/DELETED WITHOUT ISHERWOOD McCANN PERMISSION
ALL FIXINGS, TO BE DESIGNED BY APPROPRIATE SPECIALIST SUB-CONTRACTOR
DETAIL DRAWINGS AT LARGER SCALE TAKE PRECEDENCE OVER GENERAL ARRANGEMENT DRAWINGS


A	05/10/07	APD	FOG UNITS AMMENDED TO SUIT PLANNING OFFICERS COMMENT
B	15/10/07	APD	PERSONNEL DOOR ADDED TO GARAGE ELEVATION

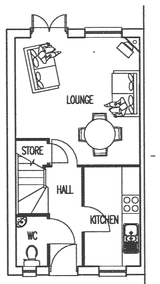


HOUSE TYPE A
GROUND FLOOR PLAN

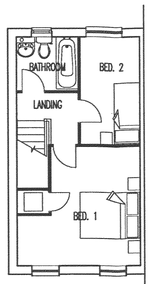


FIRST FLOOR PLAN

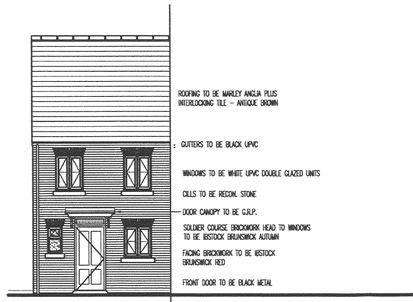


HOUSE TYPE A
FRONTAGE ELEVATION

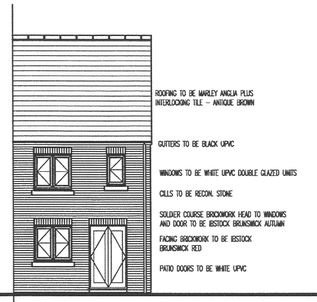


REAR ELEVATION

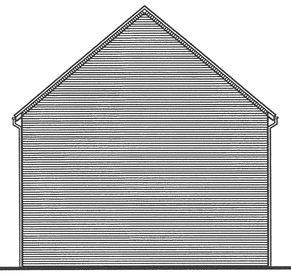


SIDE ELEVATION

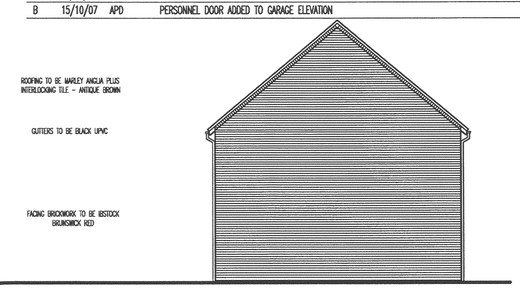


SIDE ELEVATION

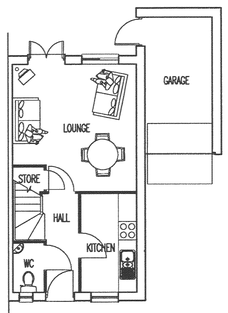


HOUSE TYPE B
GROUND FLOOR PLAN

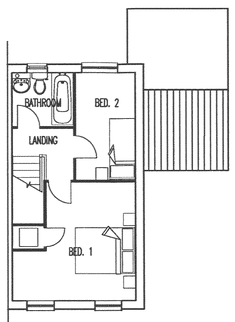


FIRST FLOOR PLAN

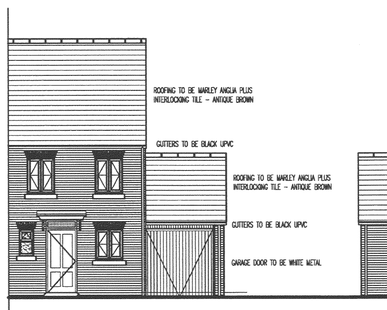

HOUSE TYPE B
FRONTAGE ELEVATION

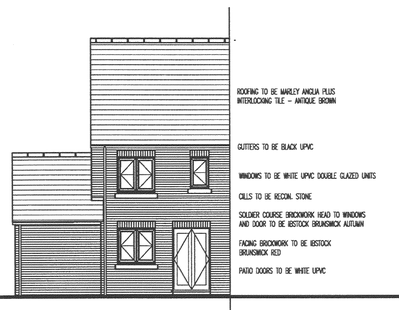


REAR ELEVATION

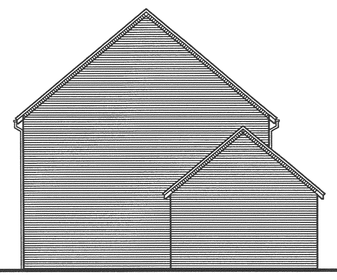


SIDE ELEVATION



SIDE ELEVATION

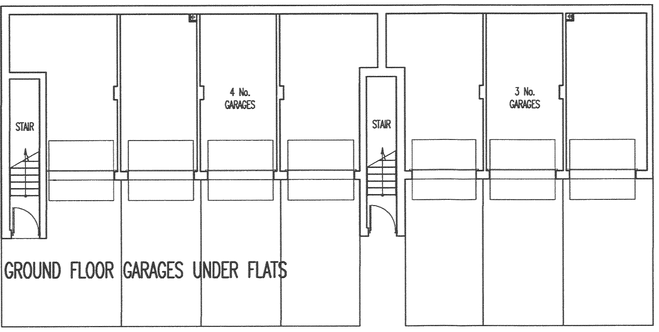


GROUND FLOOR GARAGES UNDER FLATS

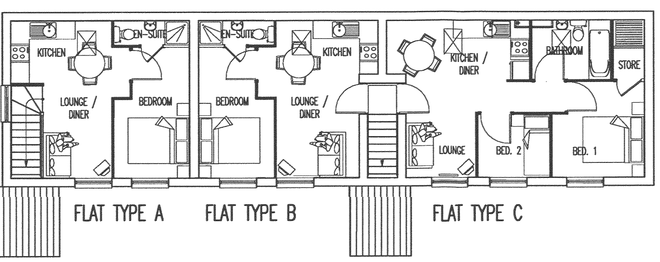

FLAT TYPE A FLAT TYPE B FLAT TYPE C


FIRST FLOOR FLATS TYPE A, B & C

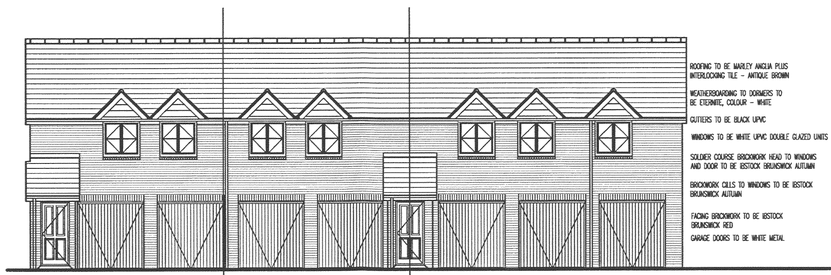

FLAT TYPE A
FRONTAGE ELEVATION


FLAT TYPE B
FRONTAGE ELEVATION

FLAT TYPE C
FRONTAGE ELEVATION

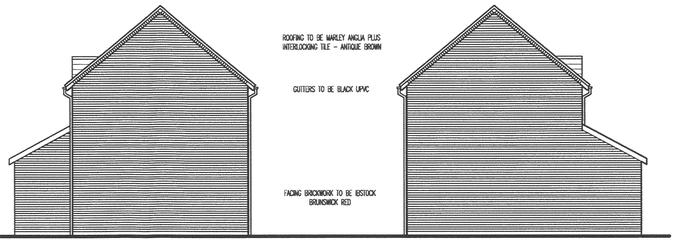

SIDE ELEVATION

SIDE ELEVATION

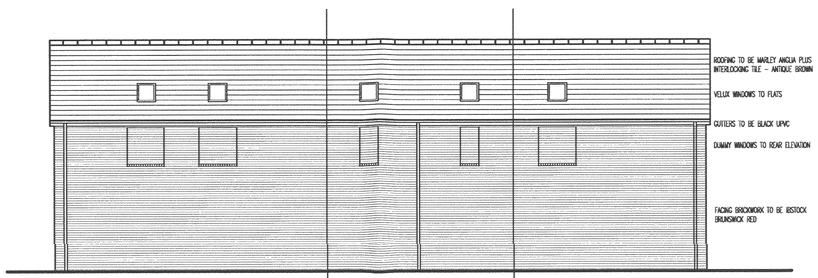

FLAT TYPE C REAR
ELEVATION

FLAT TYPE B REAR
ELEVATION

FLAT TYPE A REAR
ELEVATION

DEVELOPMENT SERVICES
16 OCT 2007
RECEIVED

ACCOMMODATION SCHEDULE

TYPE	PLOT No.s	No. OF UNITS	GROSS INTERNAL AREA sqft	No.OF BEDS
HOUSE A	1,2,3,4,5	5	3247.50	2
HOUSE B	6	1	649.50	2
FLAT A	7	1	323.60	1
FLAT B	8	1	300.70	1
FLAT C	9	1	445.00	2
TOTAL	9	9	5110.96	7

Rose Park, Lutterworth Road, Blaby, Leicester, LE8 4DF
t: 0116 2781200, f: 0116 2784488
e: enquiries@ishmcc.com, w: www.ishmcc.com

ISHERWOOD McCANN im ARCHITECTS
Urban Design
Town Planning Consultants
Building Surveyors

PROJECT: MR R. SHERRING PROPOSED RESIDENTIAL DEVELOPMENT KEATS LANE, EARL SHILTON PR FLOOR PLANS & ELEVATIONS	SCALE: 1:100 @ A1	DRAWN: APD	CHECKED: SKM
	DATE: 13/10/06	STATUS: PLANNING	
	DRAWING No.: 24068–PL03		REVISION: B