
NO DIMENSIONS TO BE SCALED FROM THIS DRAWING

This drawing is issued for the sole and exclusive use of the named recipient. Distribution to any third party is on the strict understanding that no liability is accepted by Stuarch for any discrepancies, errors or omissions that may be present, and no guarantee is offered as to the accuracy of information shown.
© Crown Copyright 2007. All rights reserved. Licence number 100020449


Rev	Date	Description	By
A	30.07	Porch front elevation amended to match plan.	SS

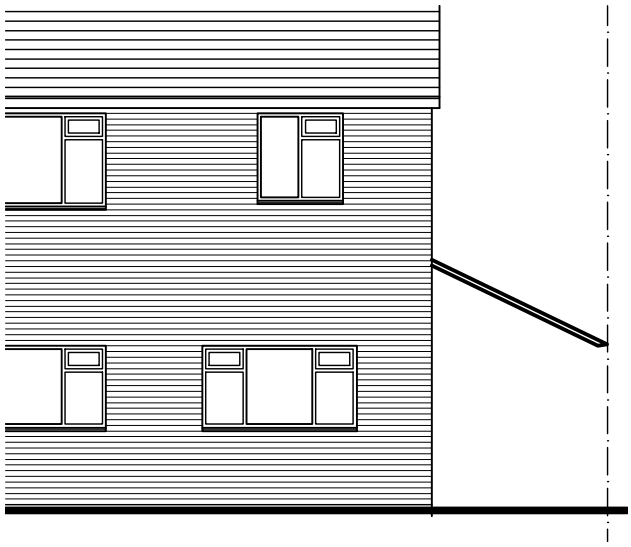


Proposed Front (South) Elevation
Main property



Proposed Rear (North) Elevation
Main property

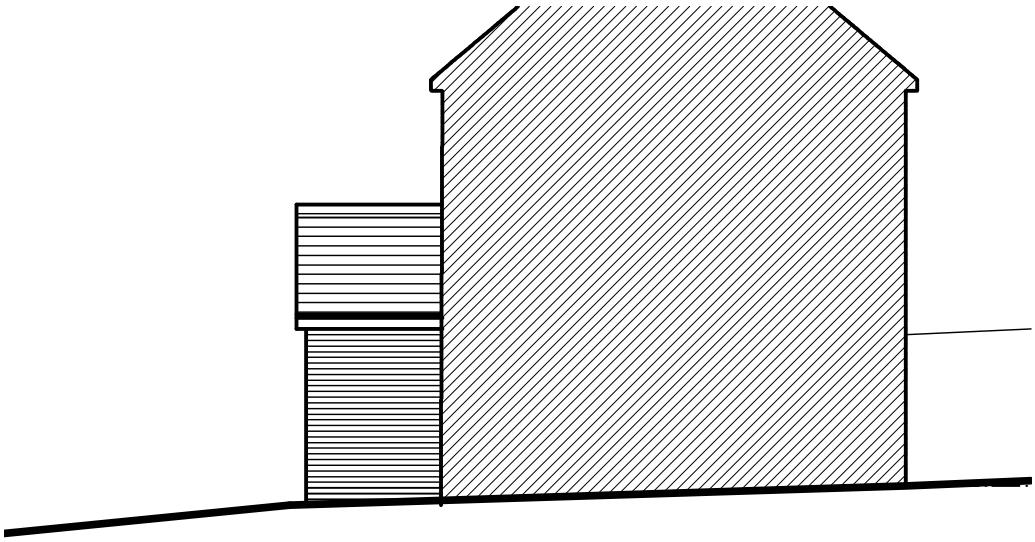

Proposed Side (East) Elevation
Main property - party Wall shown hatched

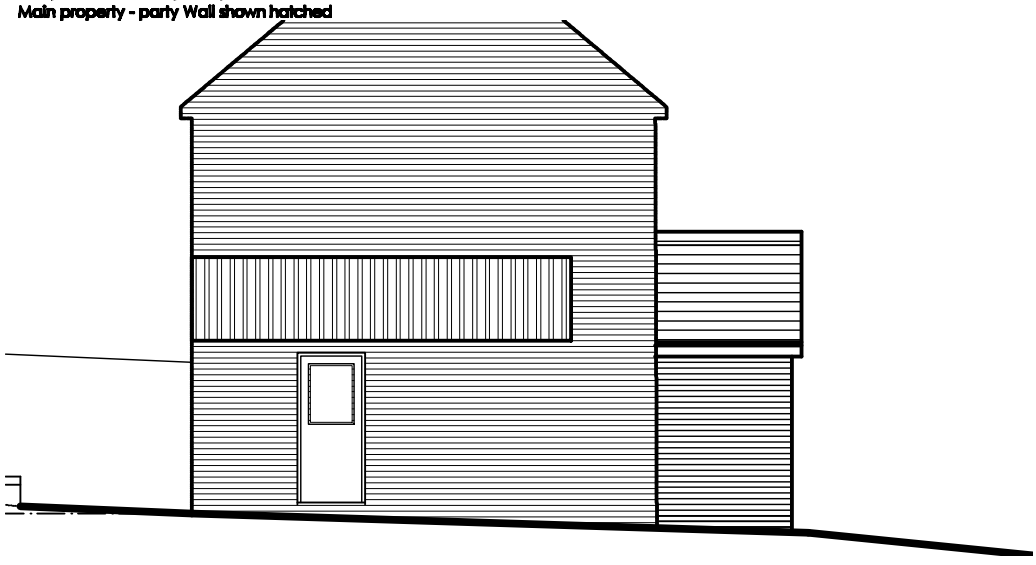

Proposed Side (West) Elevation
Main property

Stuarch
Architecture and Energy Assessments

Project

Proposed garage roof and associated work;
4, Almond Way,
Earl Shilton

Client

J Marriott

Drawing

Main Property proposed elevations

Drg No: 11-06-010 Rev A

Scale 1:100 @A4 Date April 11