



second floor

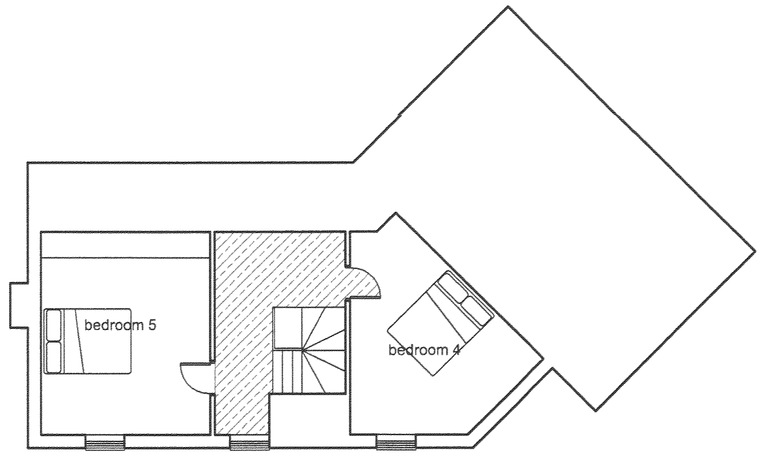

first floor

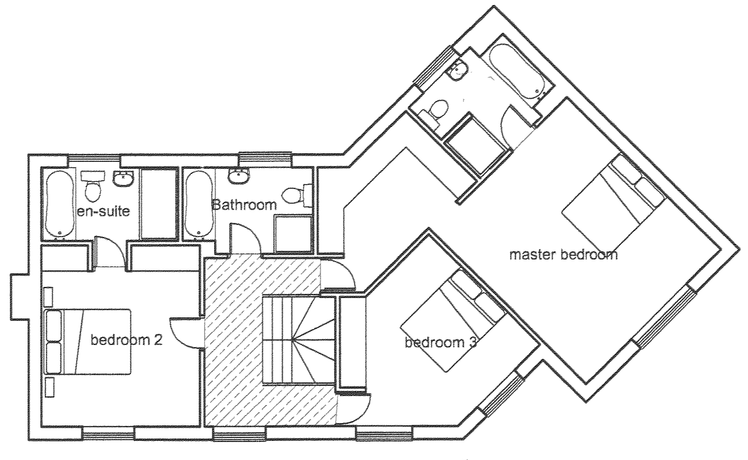


front elevation



False windows

side / rear elevation

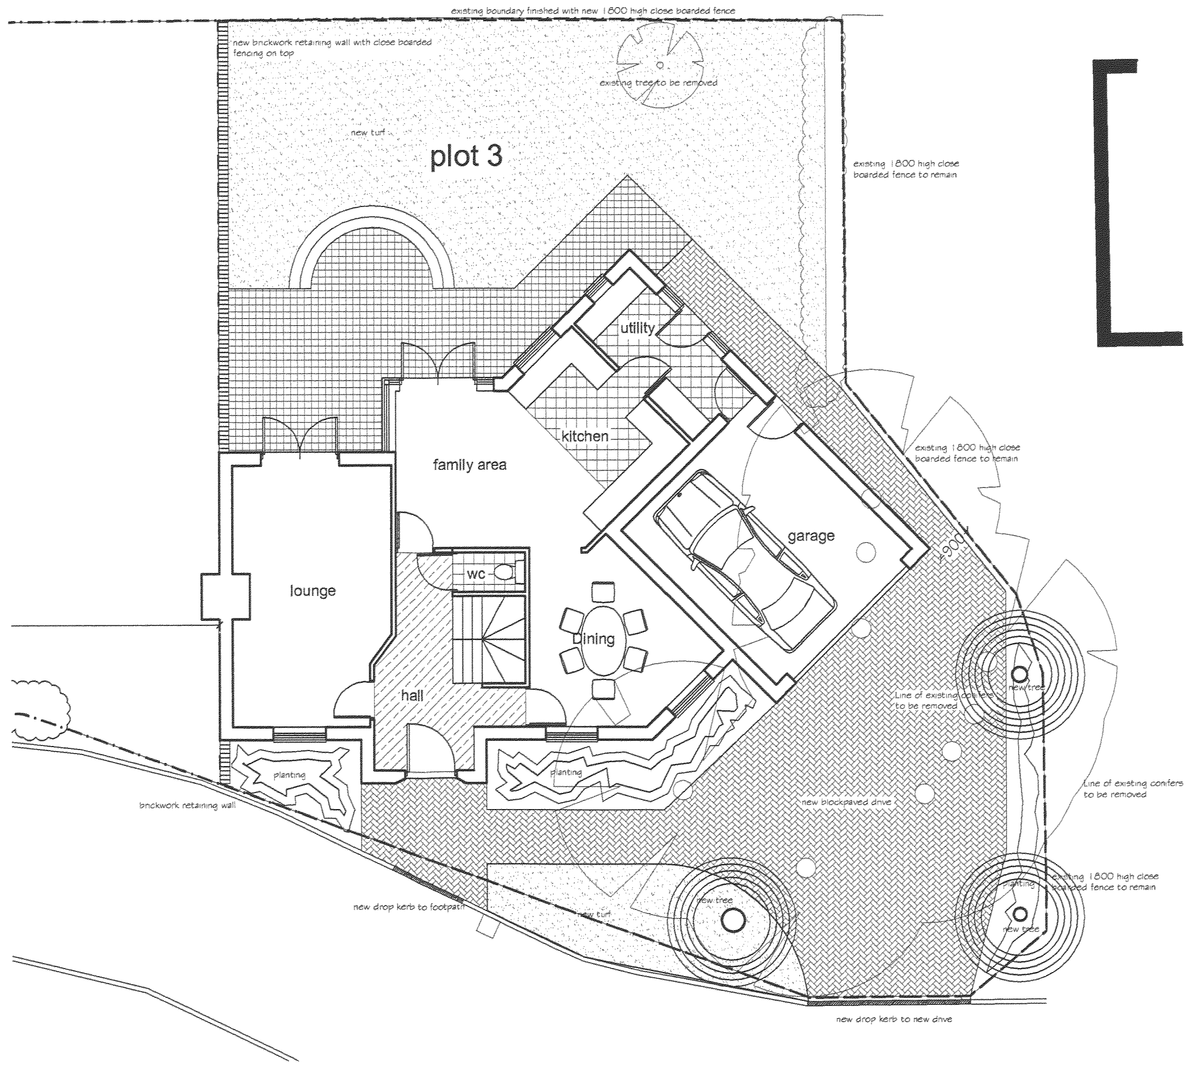



side / rear elevation

notes

This drawing is the copyright of the Architects and may not be reproduced or used except by written permission.

Dimensions must not be scaled from this drawing. The Contractor is to check and verify all building and site dimensions before work is put in hand.

The Contractor is to check and verify with all the Statutory Authorities and the Employer the location and condition of any under ground or overhead services or confirm that none exists prior to work commencing on site.

The Contractor shall comply with enactments regulations and work rules relating to safety health and welfare of work people.

ARCHITECTS

HSSP Architects Limited

44 Asfordby Road Melton Mowbray
Leicestershire LE13 OHR

Telephone 01664 563288 Facsimile 01664 503360

E-Mail Info@HSSPArchitects.co.uk Web www.HSSPArchitects.co.uk

project
Proposed Residential Developme
23 Bradgate Road
Hinckley
Mr & Mrs T Taylor

title Plot 3:Planning

date November 2007

scale 1:100

drawn checked

dwg no 6291P-01

HSS