
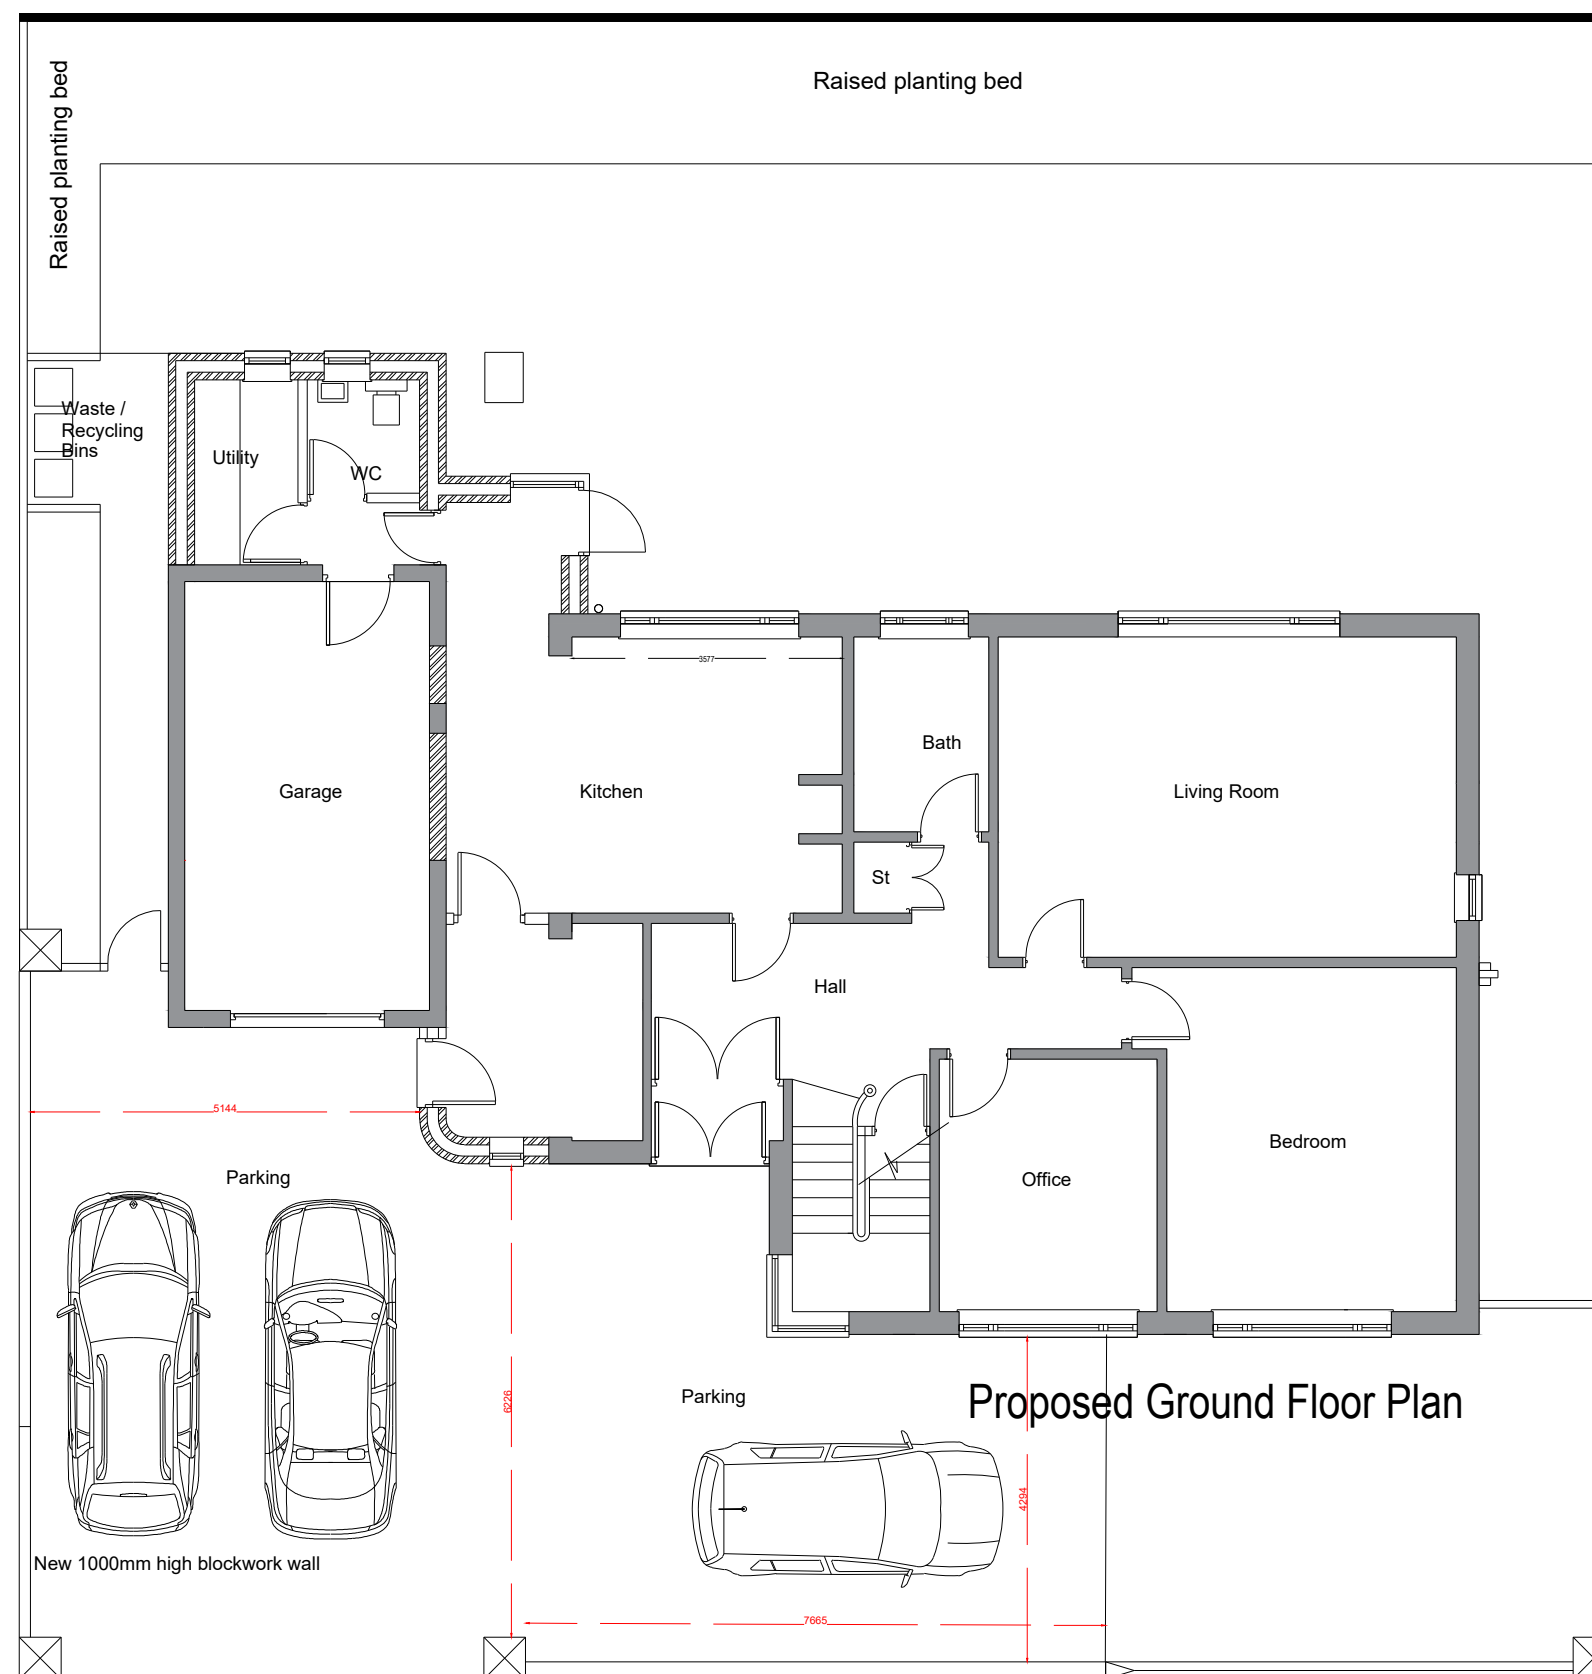


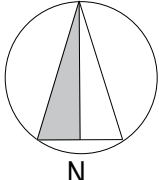

<i>Client :</i> Ms. S. Taberer <i>Address :</i> 2 Mount Road Hinckley LE10 1AF	<i>Project :</i> Proposed Alterations <i>Title :</i> Proposed Parking <i>Drawing Ref:</i> 24.011. 07 <i>Rev :</i> <i>Date :</i> 24.02.2024 <i>Scale:</i> 1:100@A3		<i>Scale Bar:</i>		SDP Architecture Gale House, 15 Melton Road Waltham-on-the-Wolds LE14 4AJ T. 07930659595 E. info@sdparchitecture.co.uk
--	---	--	--------------------------	---	---