





SOUTH (FRONT) ELEVATION

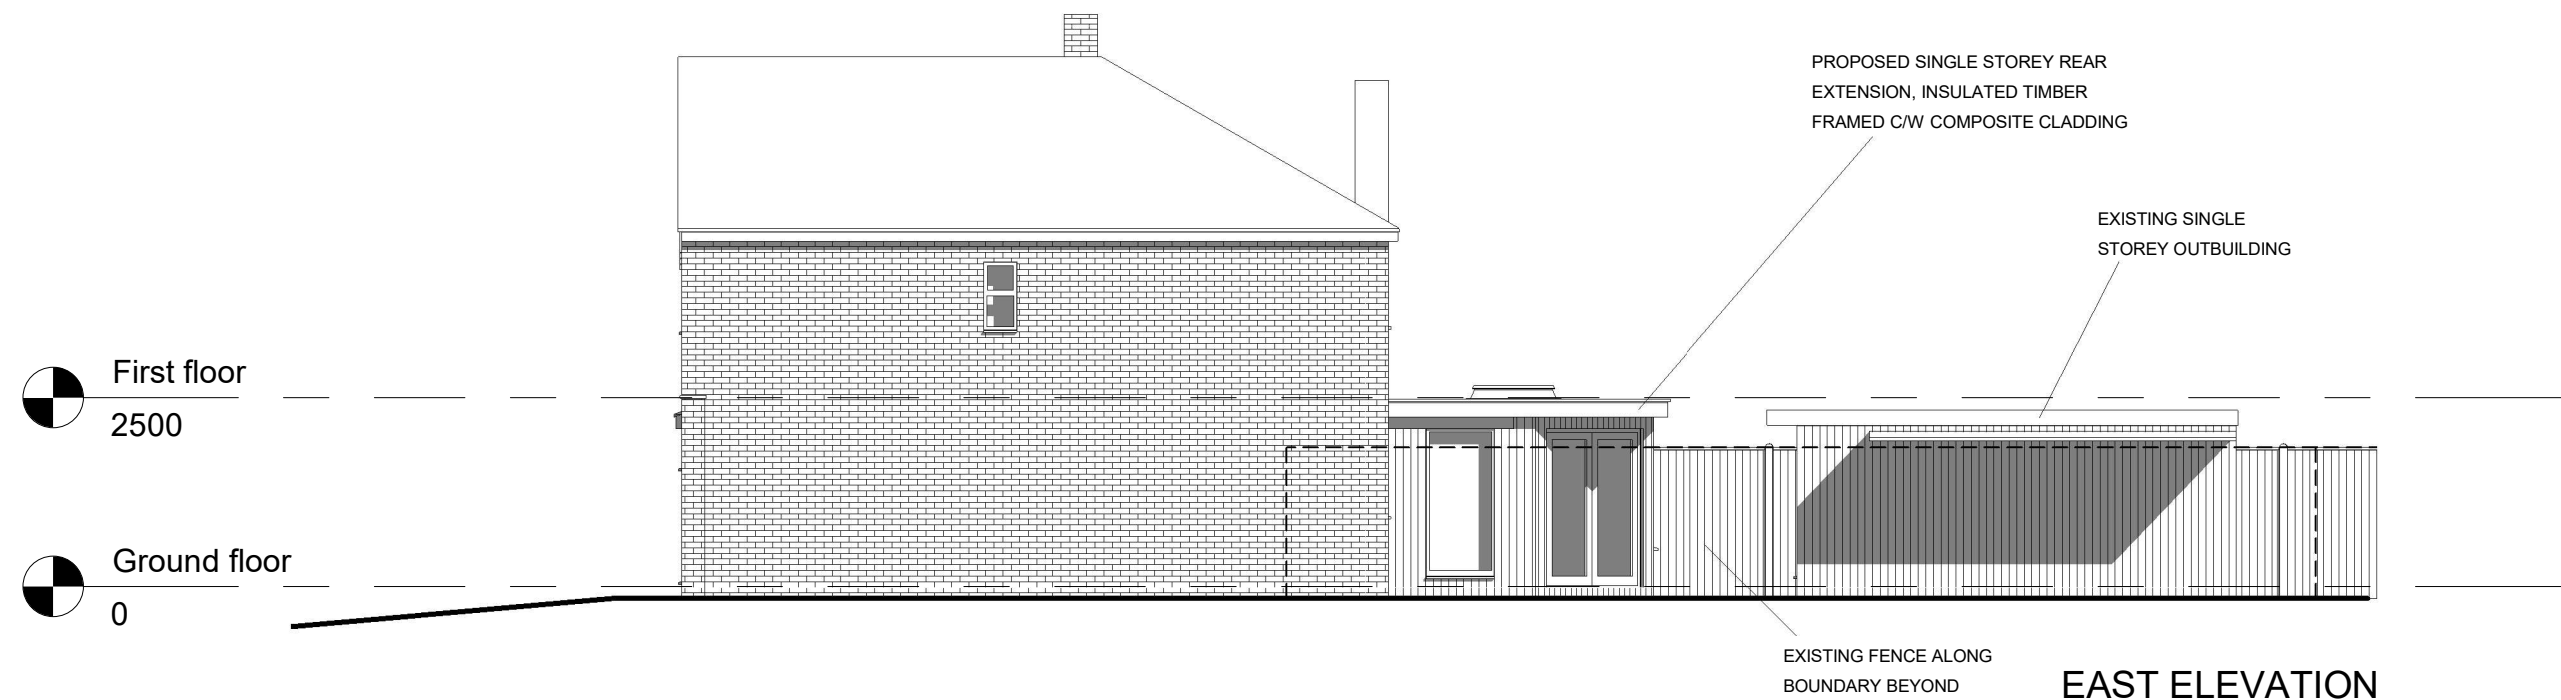

EAST ELEVATION

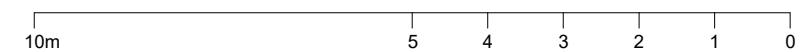

PLANNING BY DESIGN
FROM CONCEPT TO COMPLETION

ALL DIMENSIONS TO BE VERIFIED ON SITE
THIS DRAWING IS NOT FOR CONSTRUCTION

Rev

A 01.05.2025 CLADDING DIRECTION

**9 Willow Close
Newbold Verdun
LE9 9LY**

PROPOSED SOUTH AND EAST ELEVATIONS

Date	12.02.2025	Scale @ A3 1:100	No. 09A
By	JL		
Drwg ref:		9WillowCloseProposedSouthAndEastElevations V4	