


West field Cottage, Carlton Road, M/Bosworth

Planning Contravention Notice

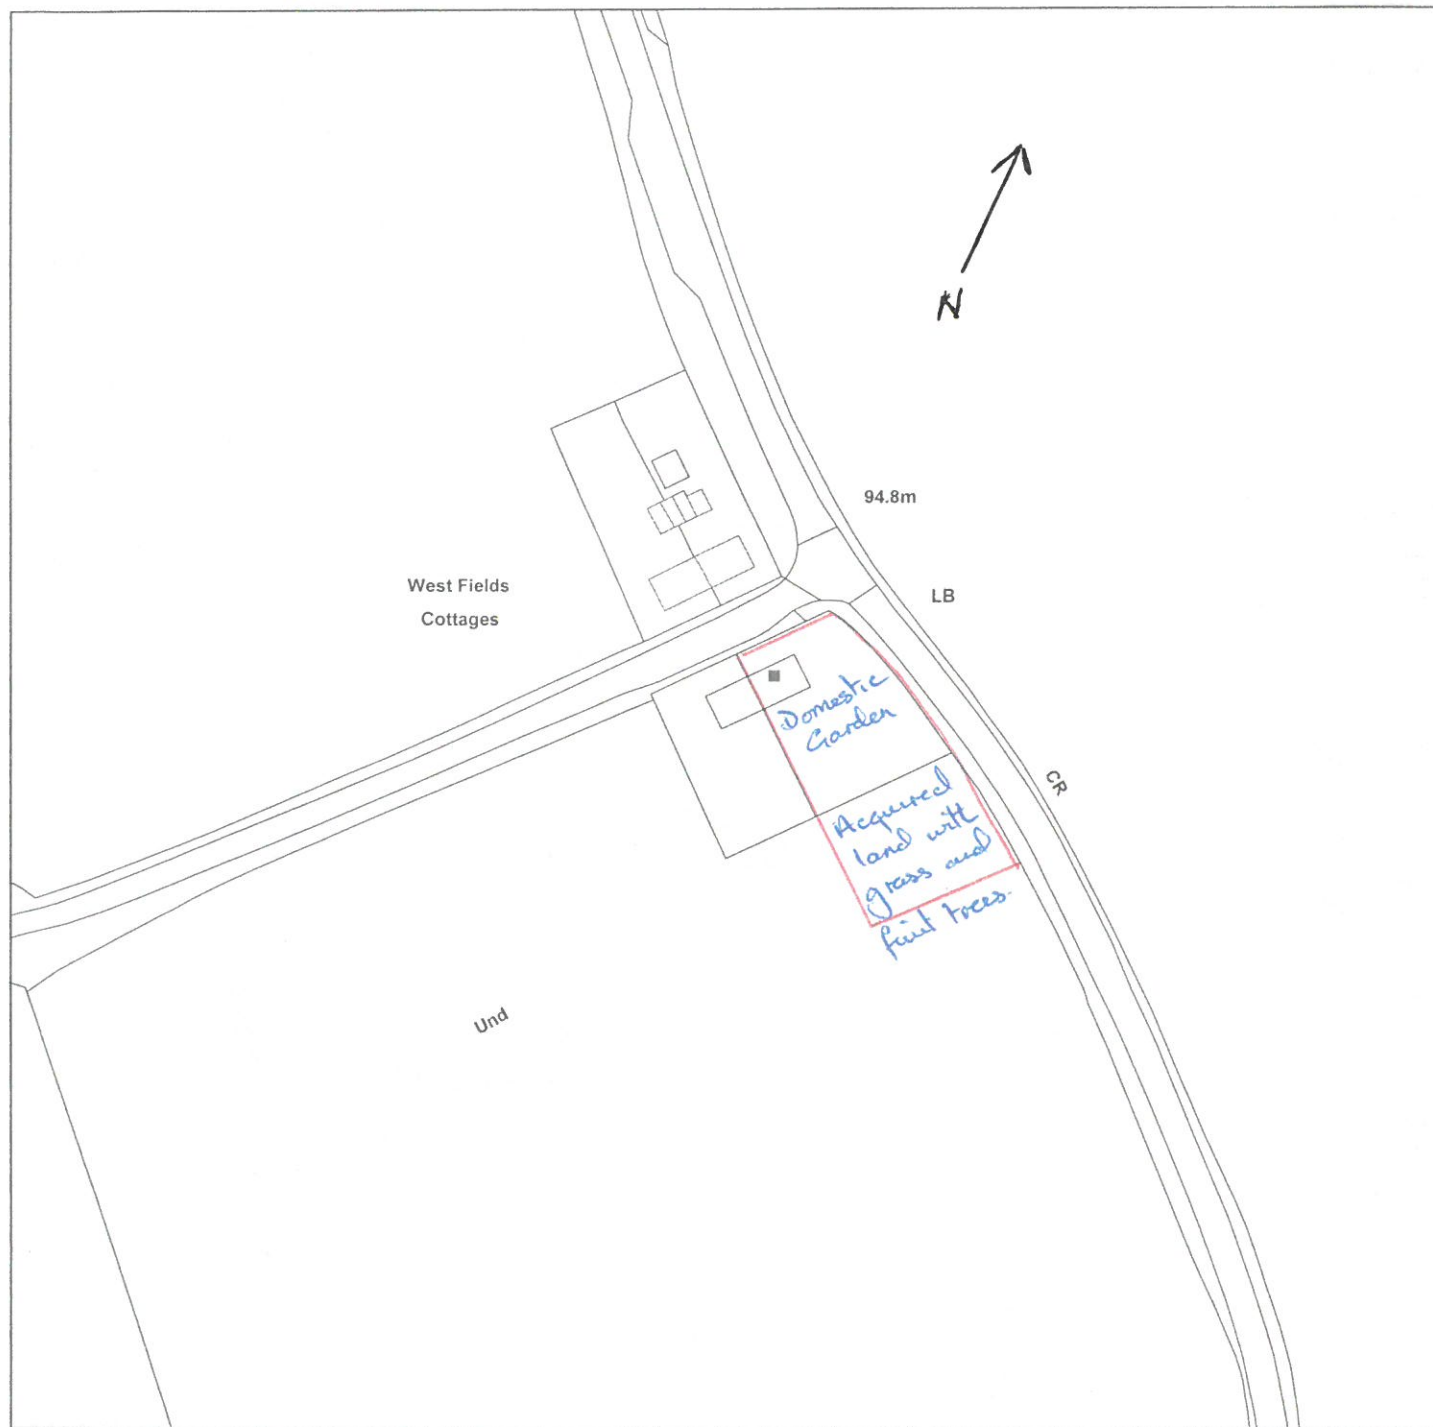

GIS by ESRI (UK)



Scale : 1:1250

Reproduced from the Ordnance Survey map with the permission of the Controller of Her Majesty's Stationery Office © Crown Copyright 2000.

Unauthorised reproduction infringes Crown Copyright and may lead to prosecution or civil proceedings.

Produced using ESRI (UK)'s MapExplorer 2.0 - <http://www.esriuk.com>

Organisation	Hinckley and Bosworth Borough Council
Department	Development Services
Comments	PCN
Date	29 October 2008
SLA Number	100018489