




existing front elevation

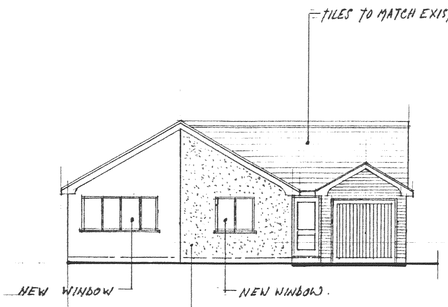


proposed front elevation

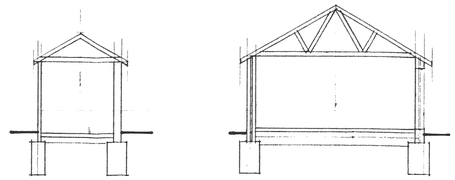


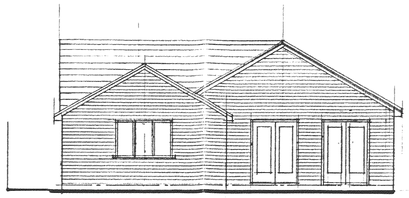


proposed rear elevation

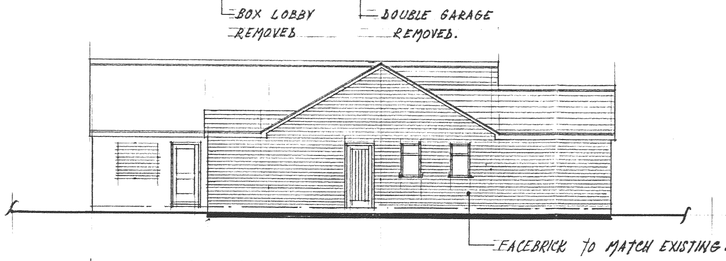


proposed side elevation to boundary

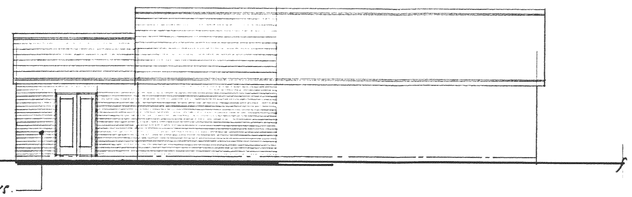


proposed side elev: to patio and no 27

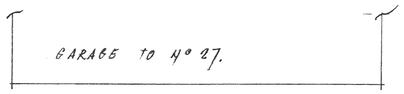

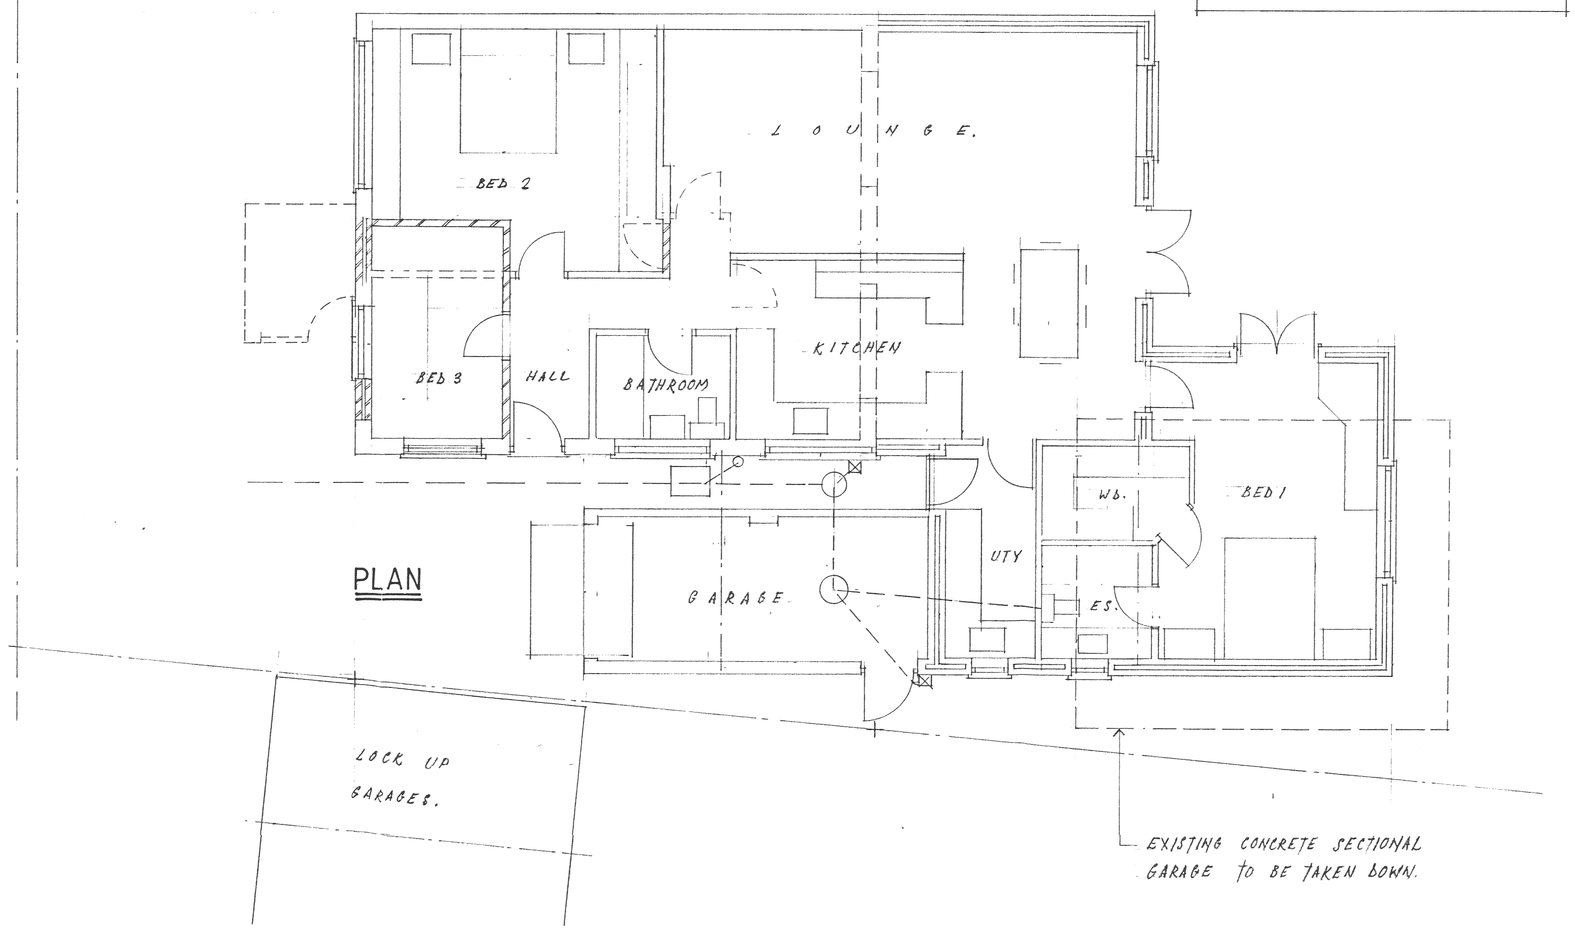

PLAN

Notes:
DO NOT SCALE. All dimensions must be checked/verified on site.

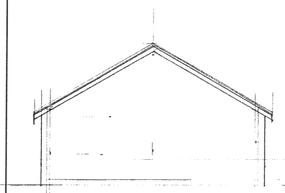

	Date	Revisions

DEVELOPMENT SERVICES
09 OCT 2007
RECEIVED

Client
MR. SCOTT LLOYD.

Job Title
29, KINTYRE CLOSE,
HINCKLEY,
LEICS.

Drawing Title
PROPOSED EXTENSION & ALTERATIONS TO A DETACHED BUNGALOW

Scale	Date	Drawn by
1:50 & 1:100	SEPT 2007	D. WILKINSON.

Drg. No. PP-00297620 | Rev.

© copyright.

594 x 841 mm A1