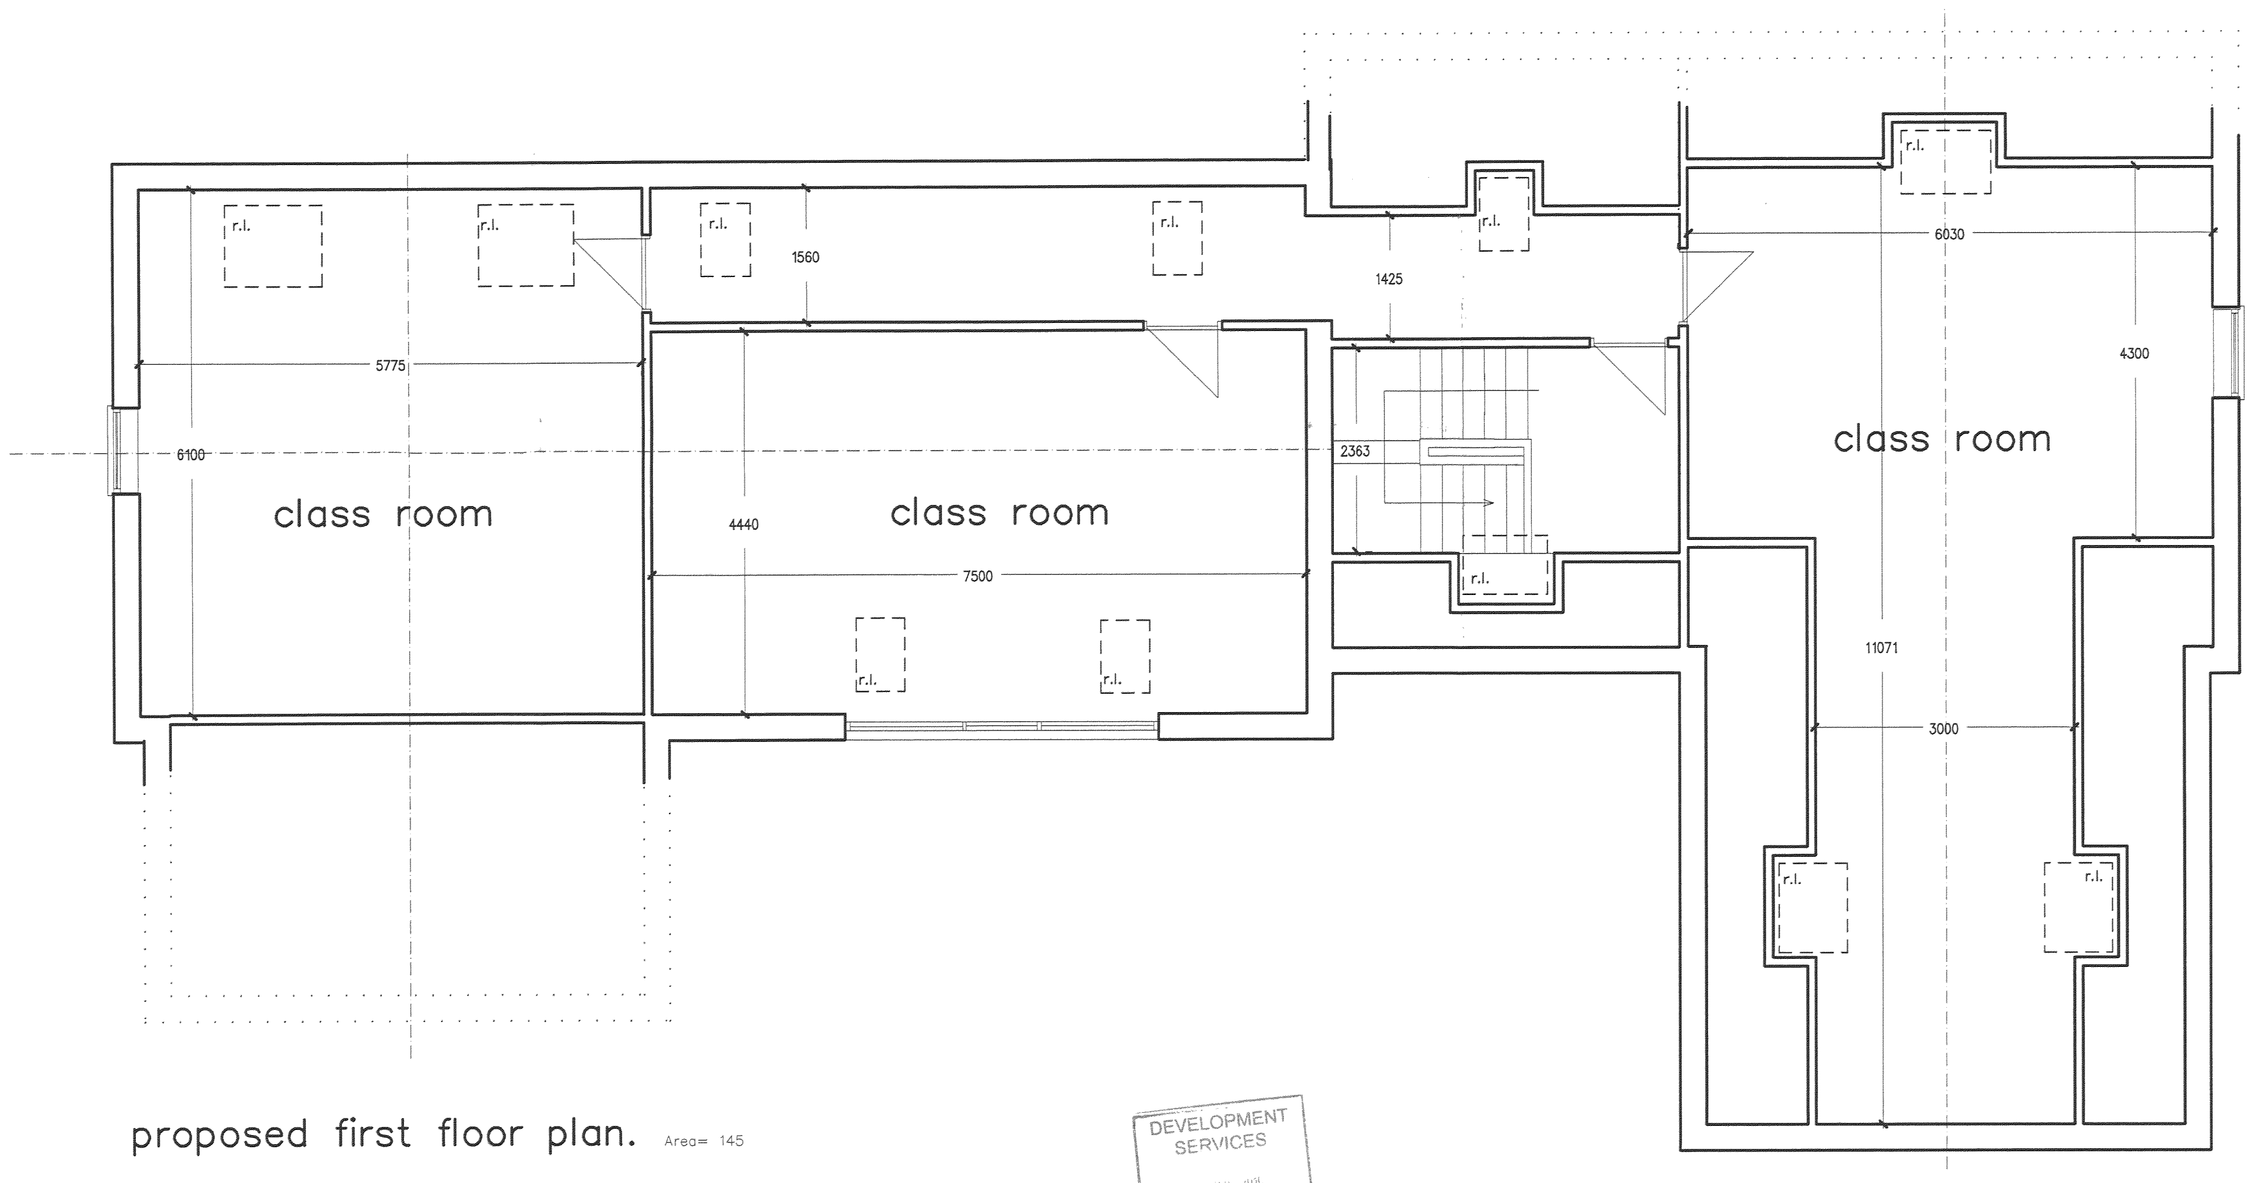

proposed first floor plan. Area= 145

DEVELOPMENT SERVICES
14 JUL 2010
RECEIVED

REPLACEMENT CLASSROOMS AT "BERRYFIELD", TWYCROSS HOUSE SCHOOL, FOR MR & MRS ASSINDER.

SCALE: 1:50
1:100

DRW. No. 2/5/2010

DATE: JULY 2010

C.A.UNDERWOOD. A.R.I.B.A.
CHARTERED ARCHITECT.
THE BARN. CHURCH LANE,
RAVENSTONE. COALVILLE, LE672AE.
Phone: 01530 834420
Fax: 01530 834420