


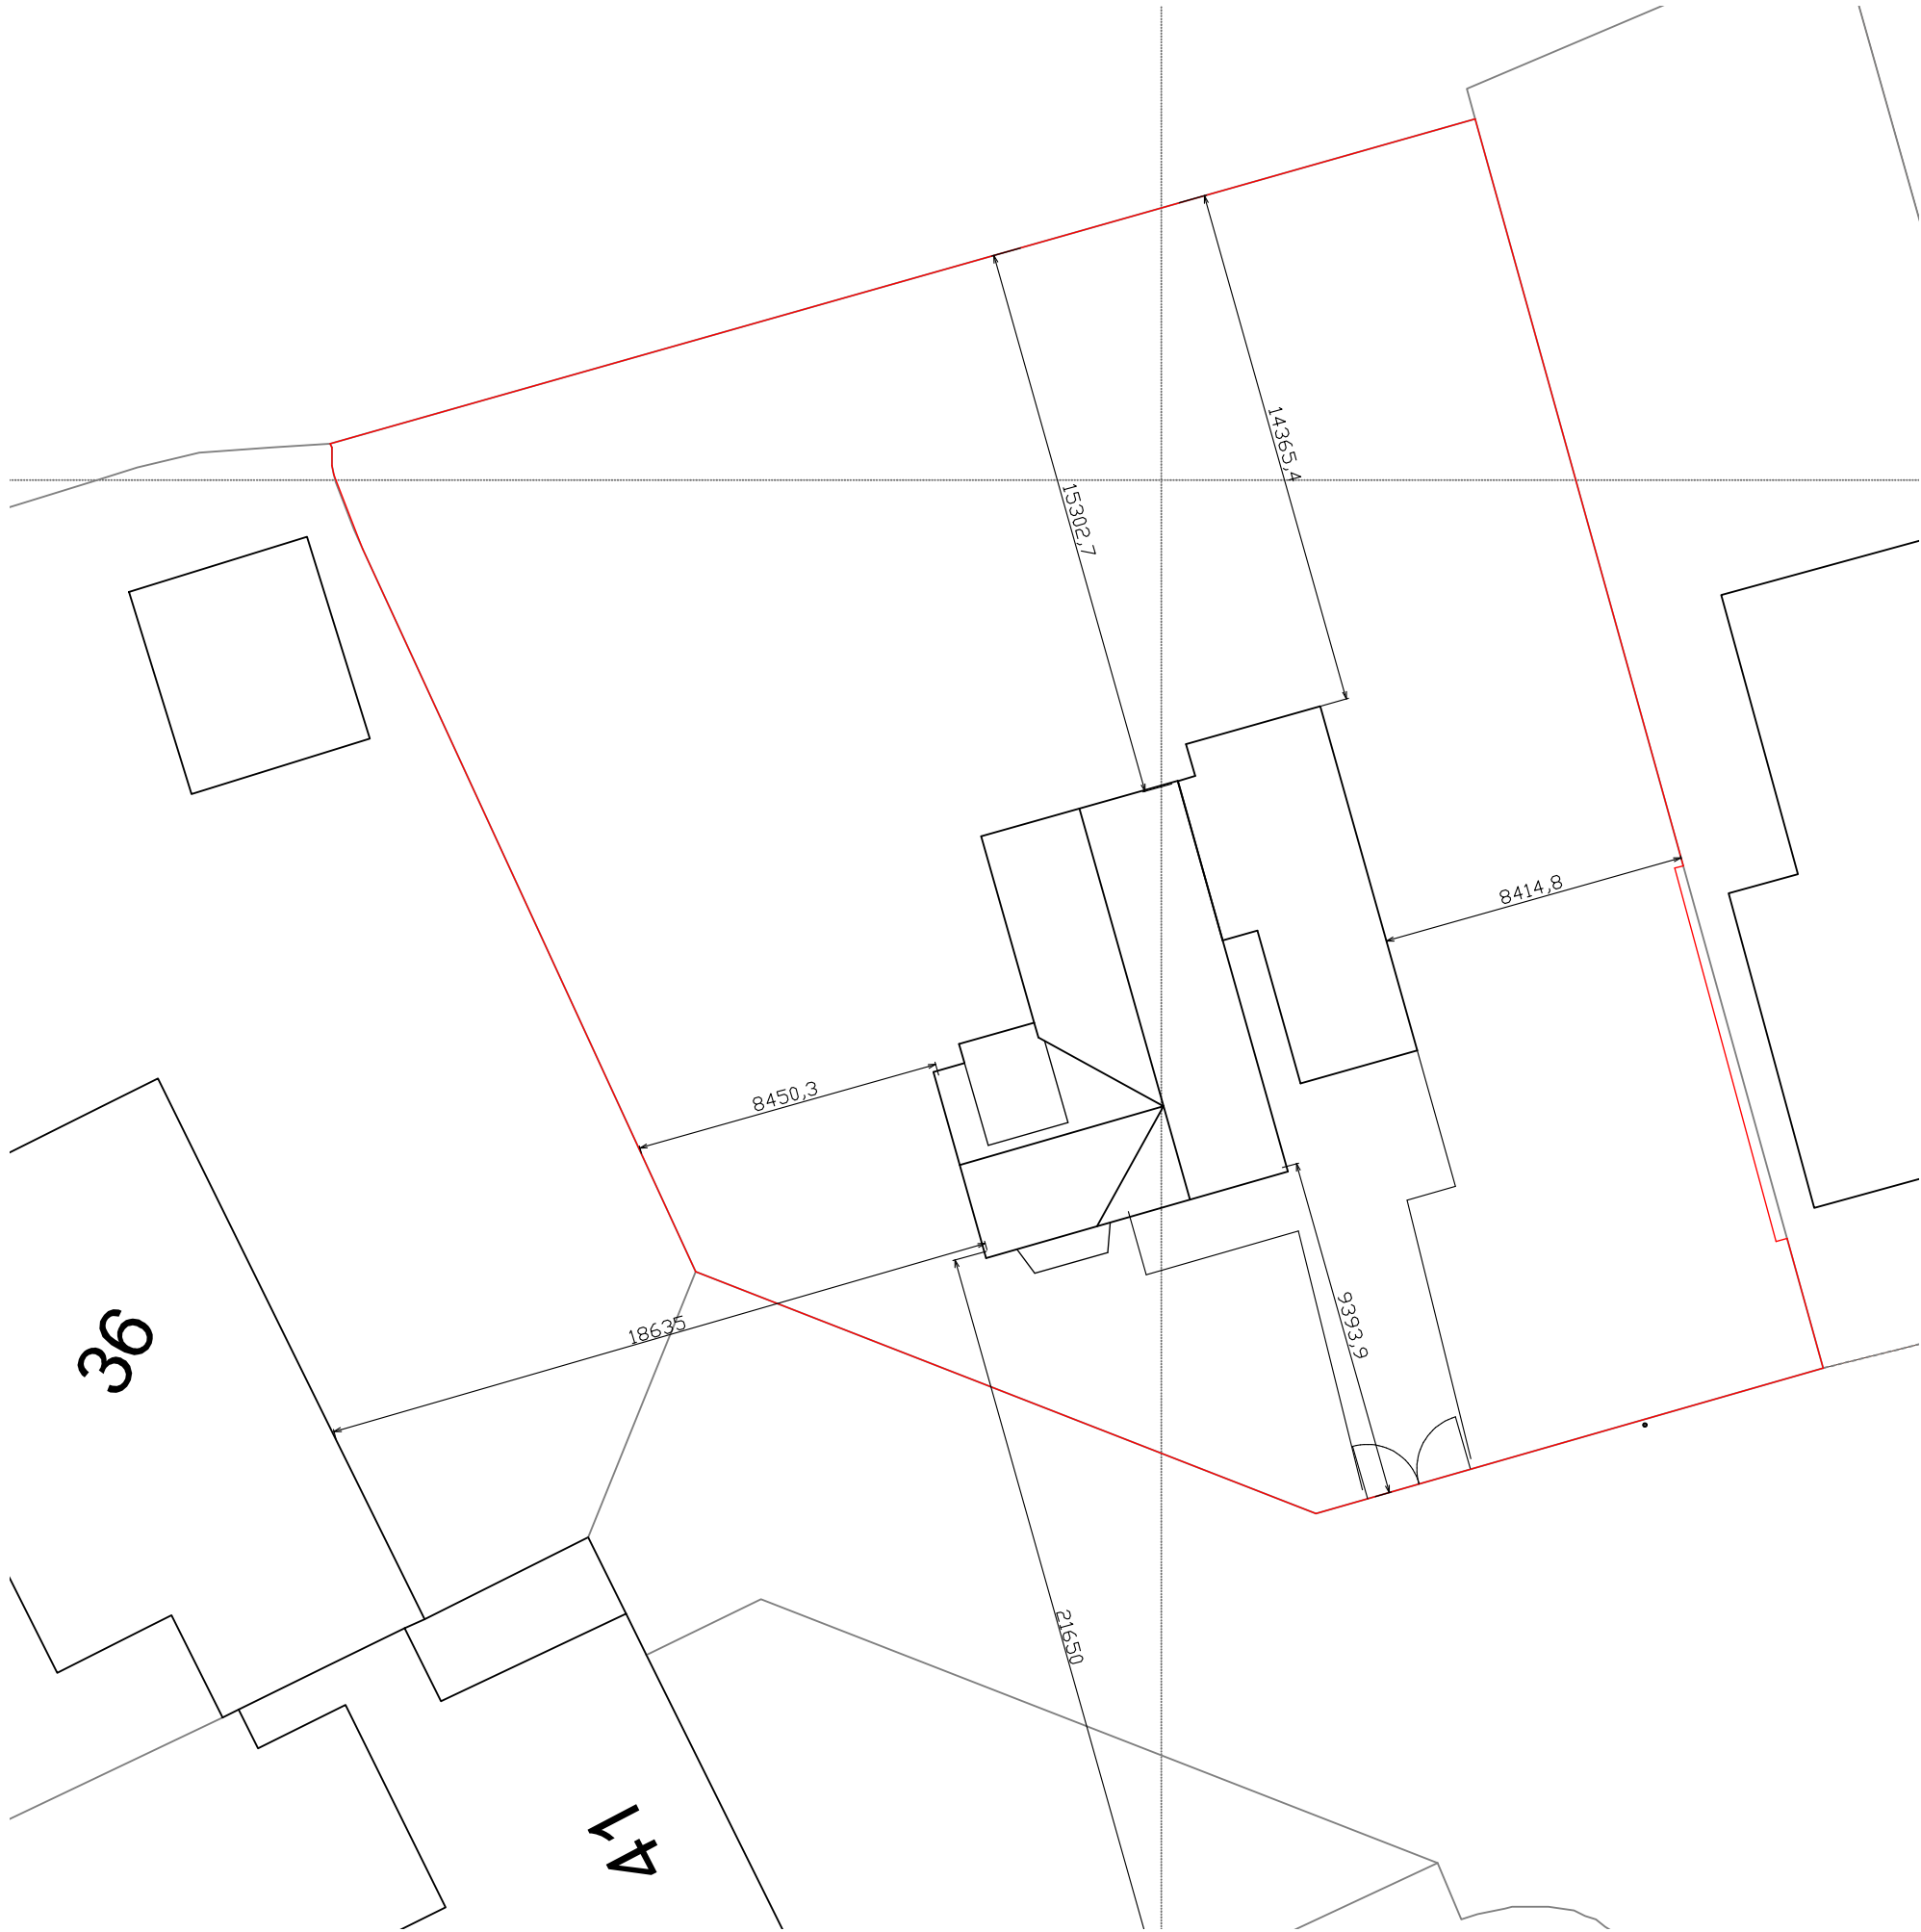

Printed or electronic copies of the plan can be scaled for planning purposes.

This drawing is issued for the sole and exclusive use of the named recipient. Distribution to any third party is on the strict understanding that no liability is accepted by Stuarch for any discrepancies, errors or omissions that may be present, and no guarantee is offered as to the accuracy of information shown. © Crown Copyright 2007. All rights reserved. Licence number 100020449


Rev #	Date #	Description #	By sAh

Notes

Site Area = 1004.3m²

Building Footprint (including garage) = 117.63m²

Percentage of site built on = 12%

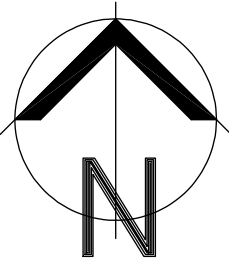

stuarch

Tel: 07948 382917 e:1stuarch@gmail.com

Project

Replacement Dwelling at
34 Sunnyhill
Burbage

Client

Mr & Mrs Crowfoot

Drawing

Existing Block Plan

Drg No: 02-2238_00 Rev #

Scale 1: 200 @A3 Date 30.11.22