


Rev	Date	Description	By
A	26.03.23	Proposed street scene amended	sAh
B	31.03.23	Planning	sAh

Legend


A = Brick wall, Forterra Hampton Rural Brick
B = Iron railings between piers
C = Sliding gates



Proposed Street Elevation
(Showing Boundary Wall)

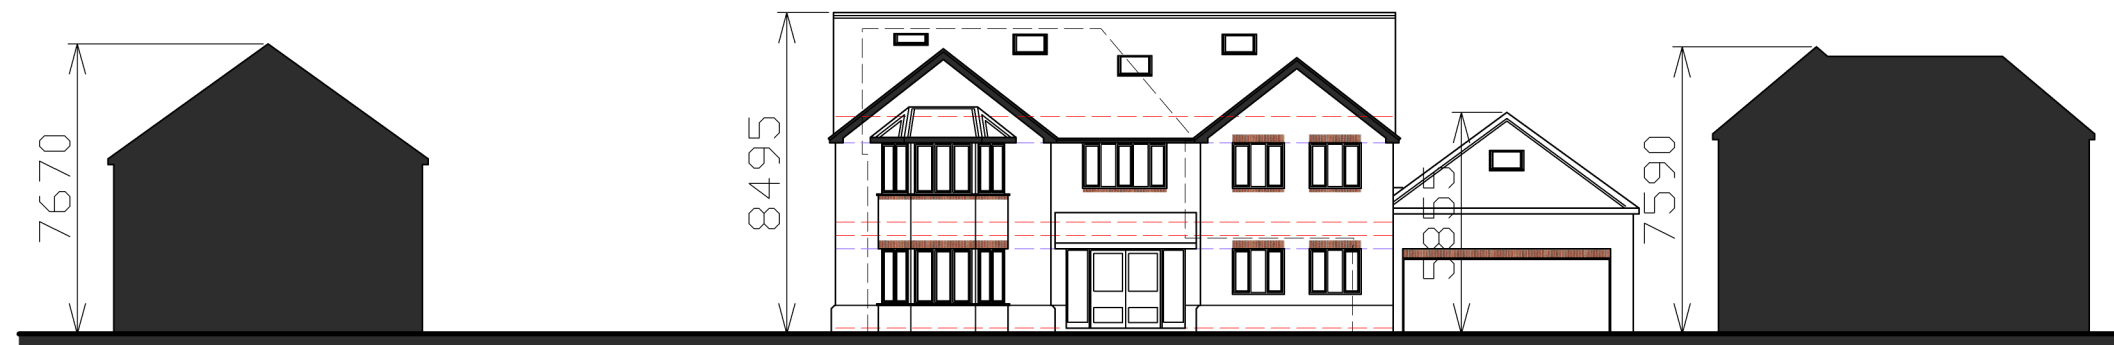

Proposed Street Elevation

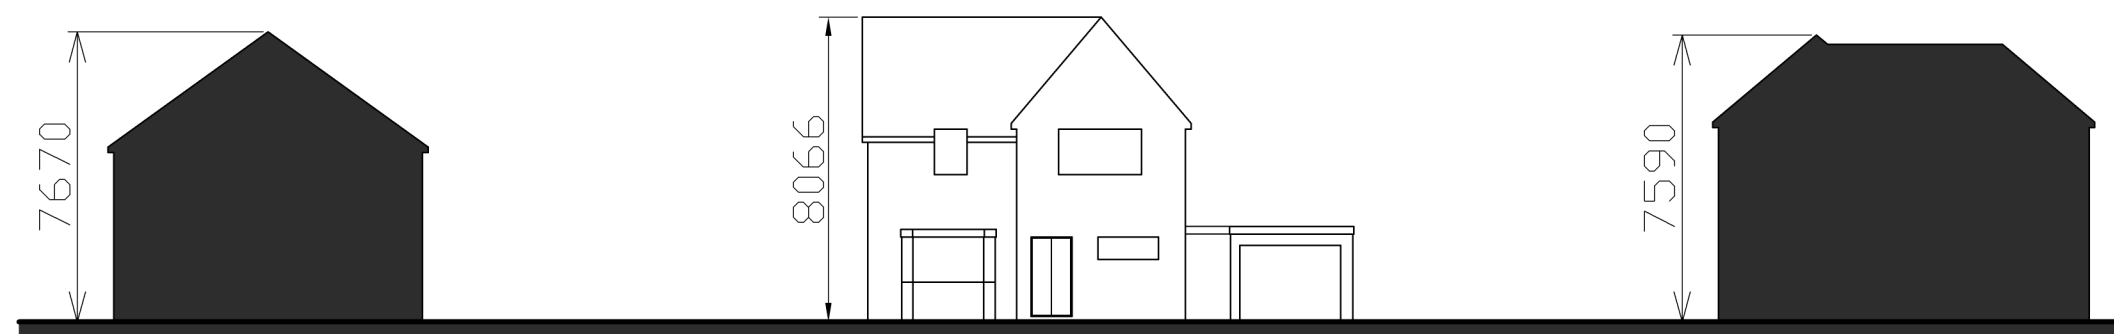

Existing Street Elevation

stuarth
Tel: 07948 382917 e:lstuarth@gmail.com

Project

Replacement Dwelling at
34 Sunnyhill
Burbage

Client

Mr & Mrs Crowfoot

Drawing

Existing and Proposed Street
Elevations

Drg No: 04-2238_00 Rev B

Scale 1:200 @A3 Date 30.11.22