


H:\Projects\42523 Earl Shilton\Deliver Stage\Design_Technical\Drawings\ACAD\42523-WOOD-XX-XX-FG-OT-0031_S2_P01.dwg Originator: VICKI.SMITH

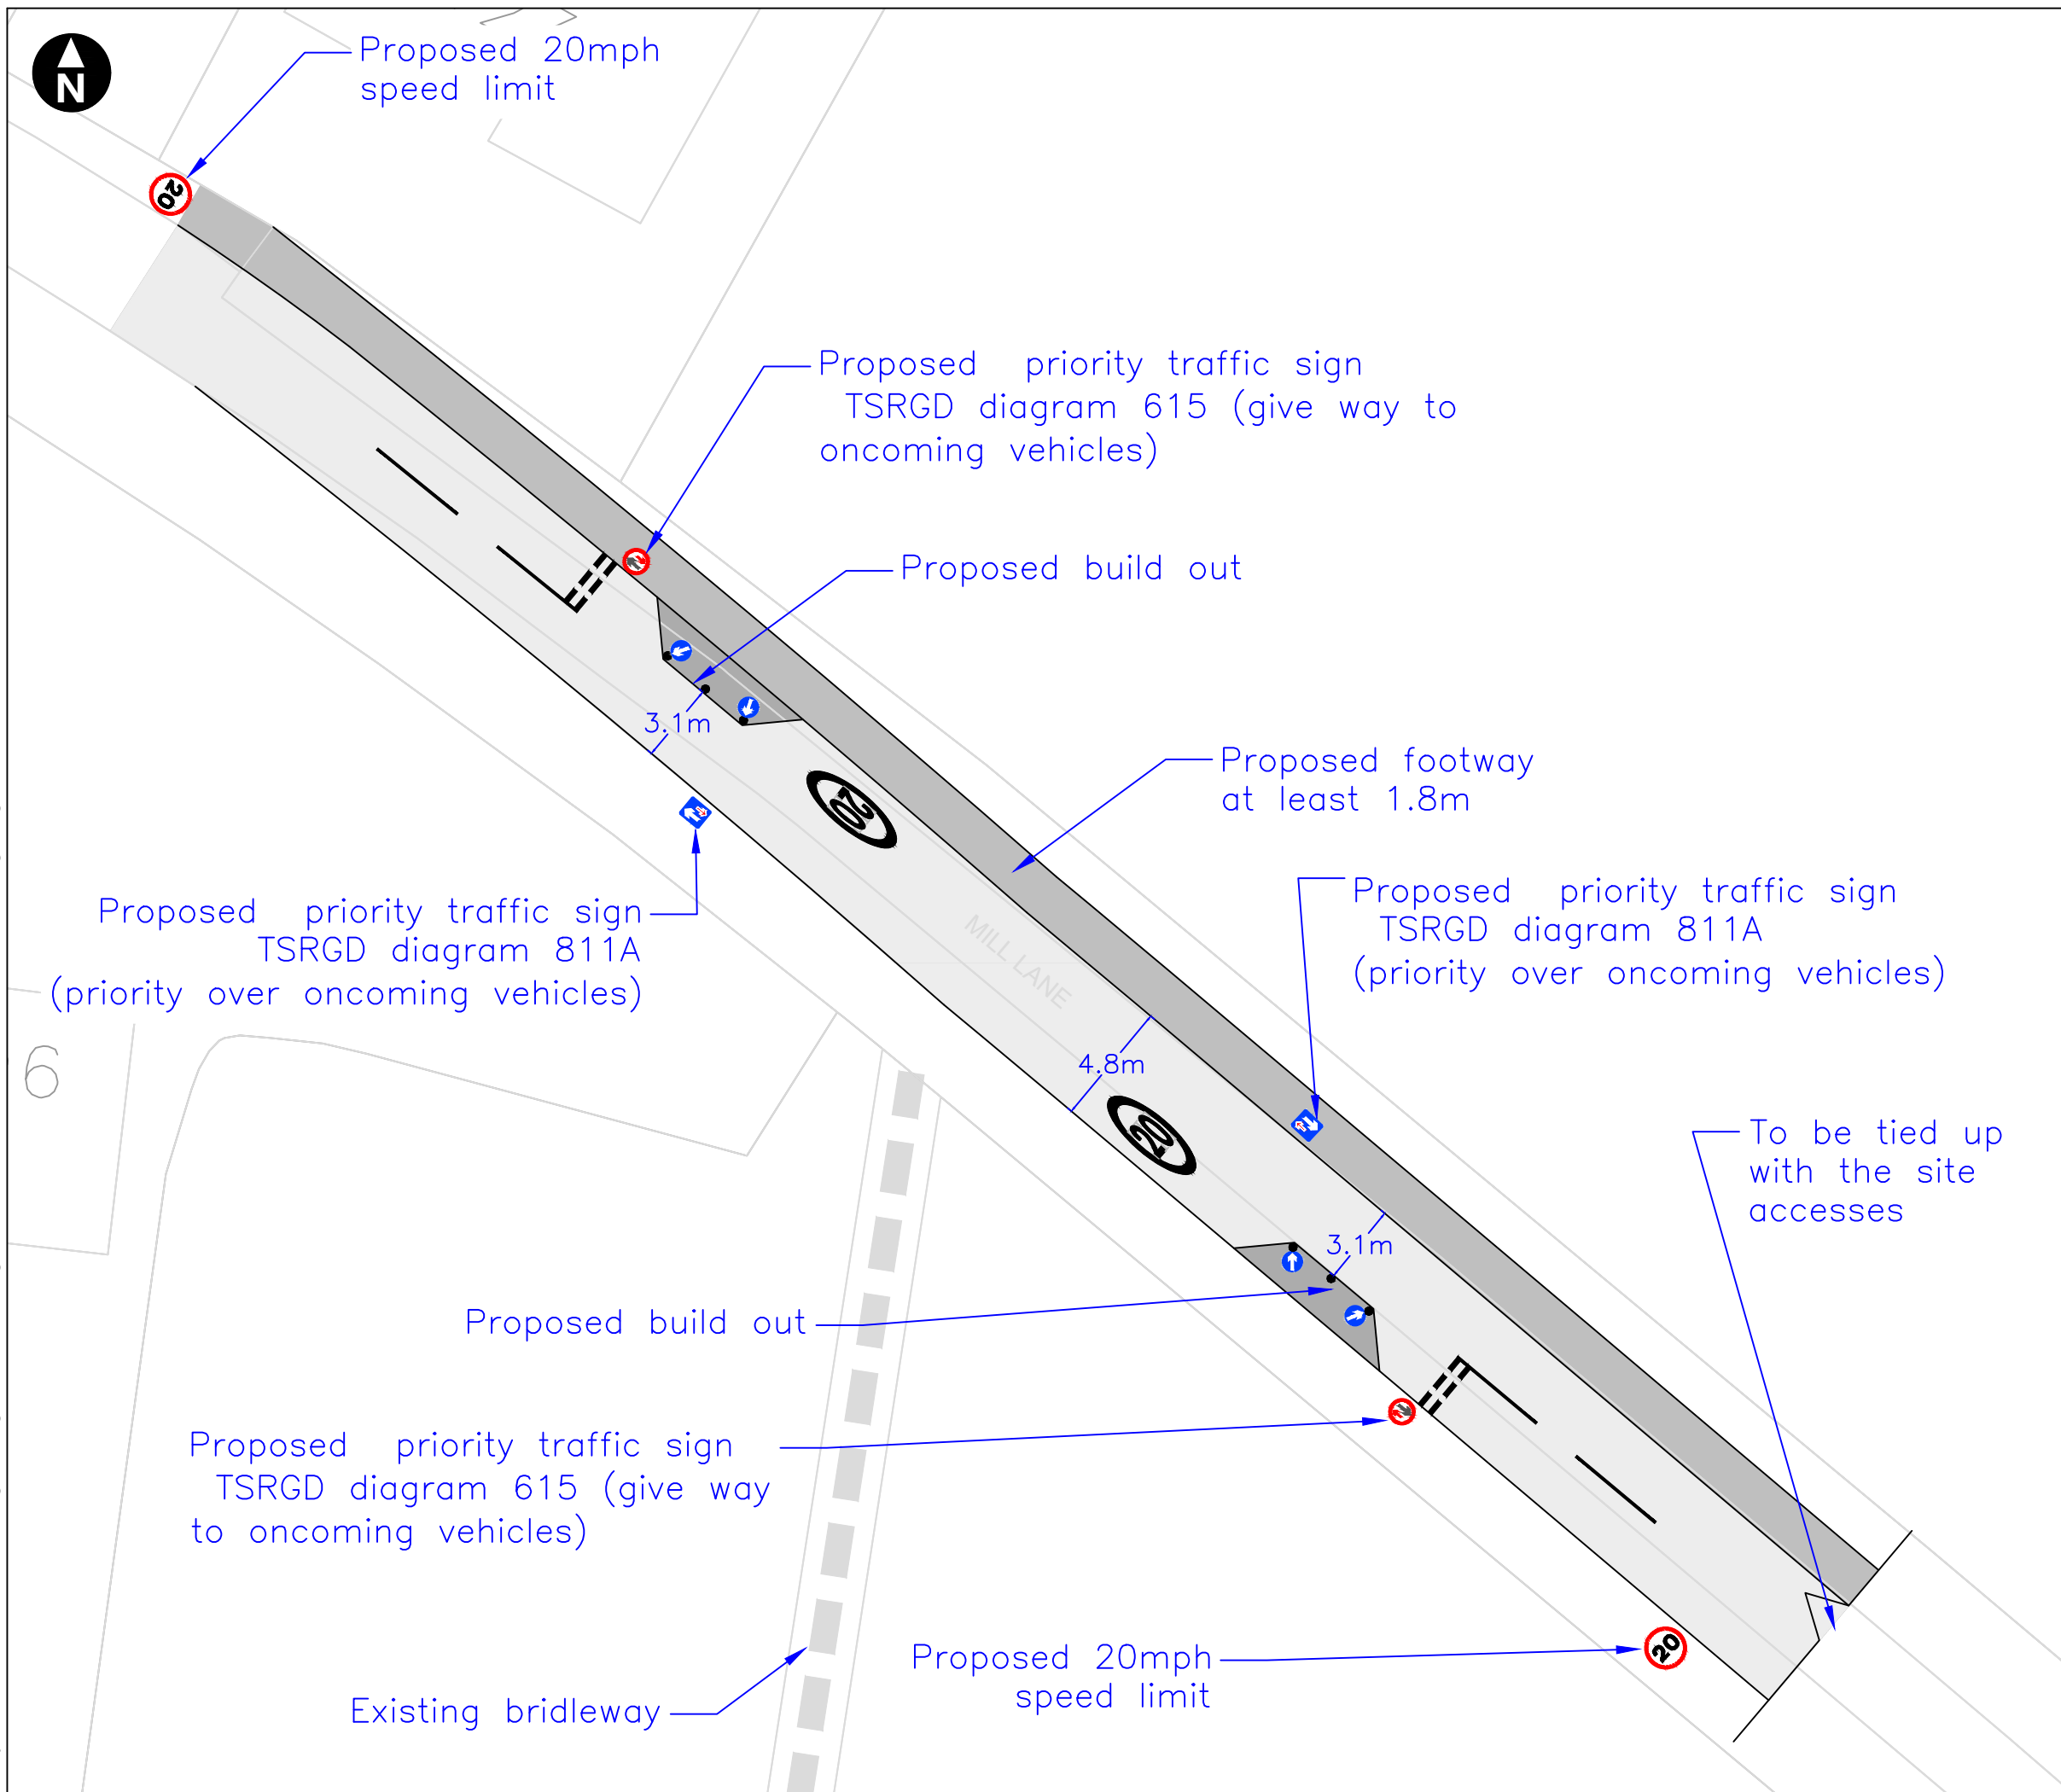

Key

- Existing
- Proposed carriageway
- Proposed footway
- Proposed build out

Note:

1. All the proposed traffic management schemes are indicative and to be subject to agreement with Leicestershire County Council as a local highway authority.
2. Improvements to Mill Lane beyond cut off point and the detail of the proposed access to land north and south of Mill Lane will be submitted as part of the relevant reserved matters applications.

0 m 15 m
Scale 1:250 @ A3
© Crown copyright. All rights reserved. Licence number AL100001776.

Earl Shilton SUE
Planning Application

Mill Lane proposed access

November 2021

wood.