


H:\Projects\42523 Earl Shilton\Deliver Stage\Design_Technical\Drawings\ACAD\42523-WOOD-XX-XX-FG-OT-0032_S2_P01.dwg Originator: PRANAV.YADAV

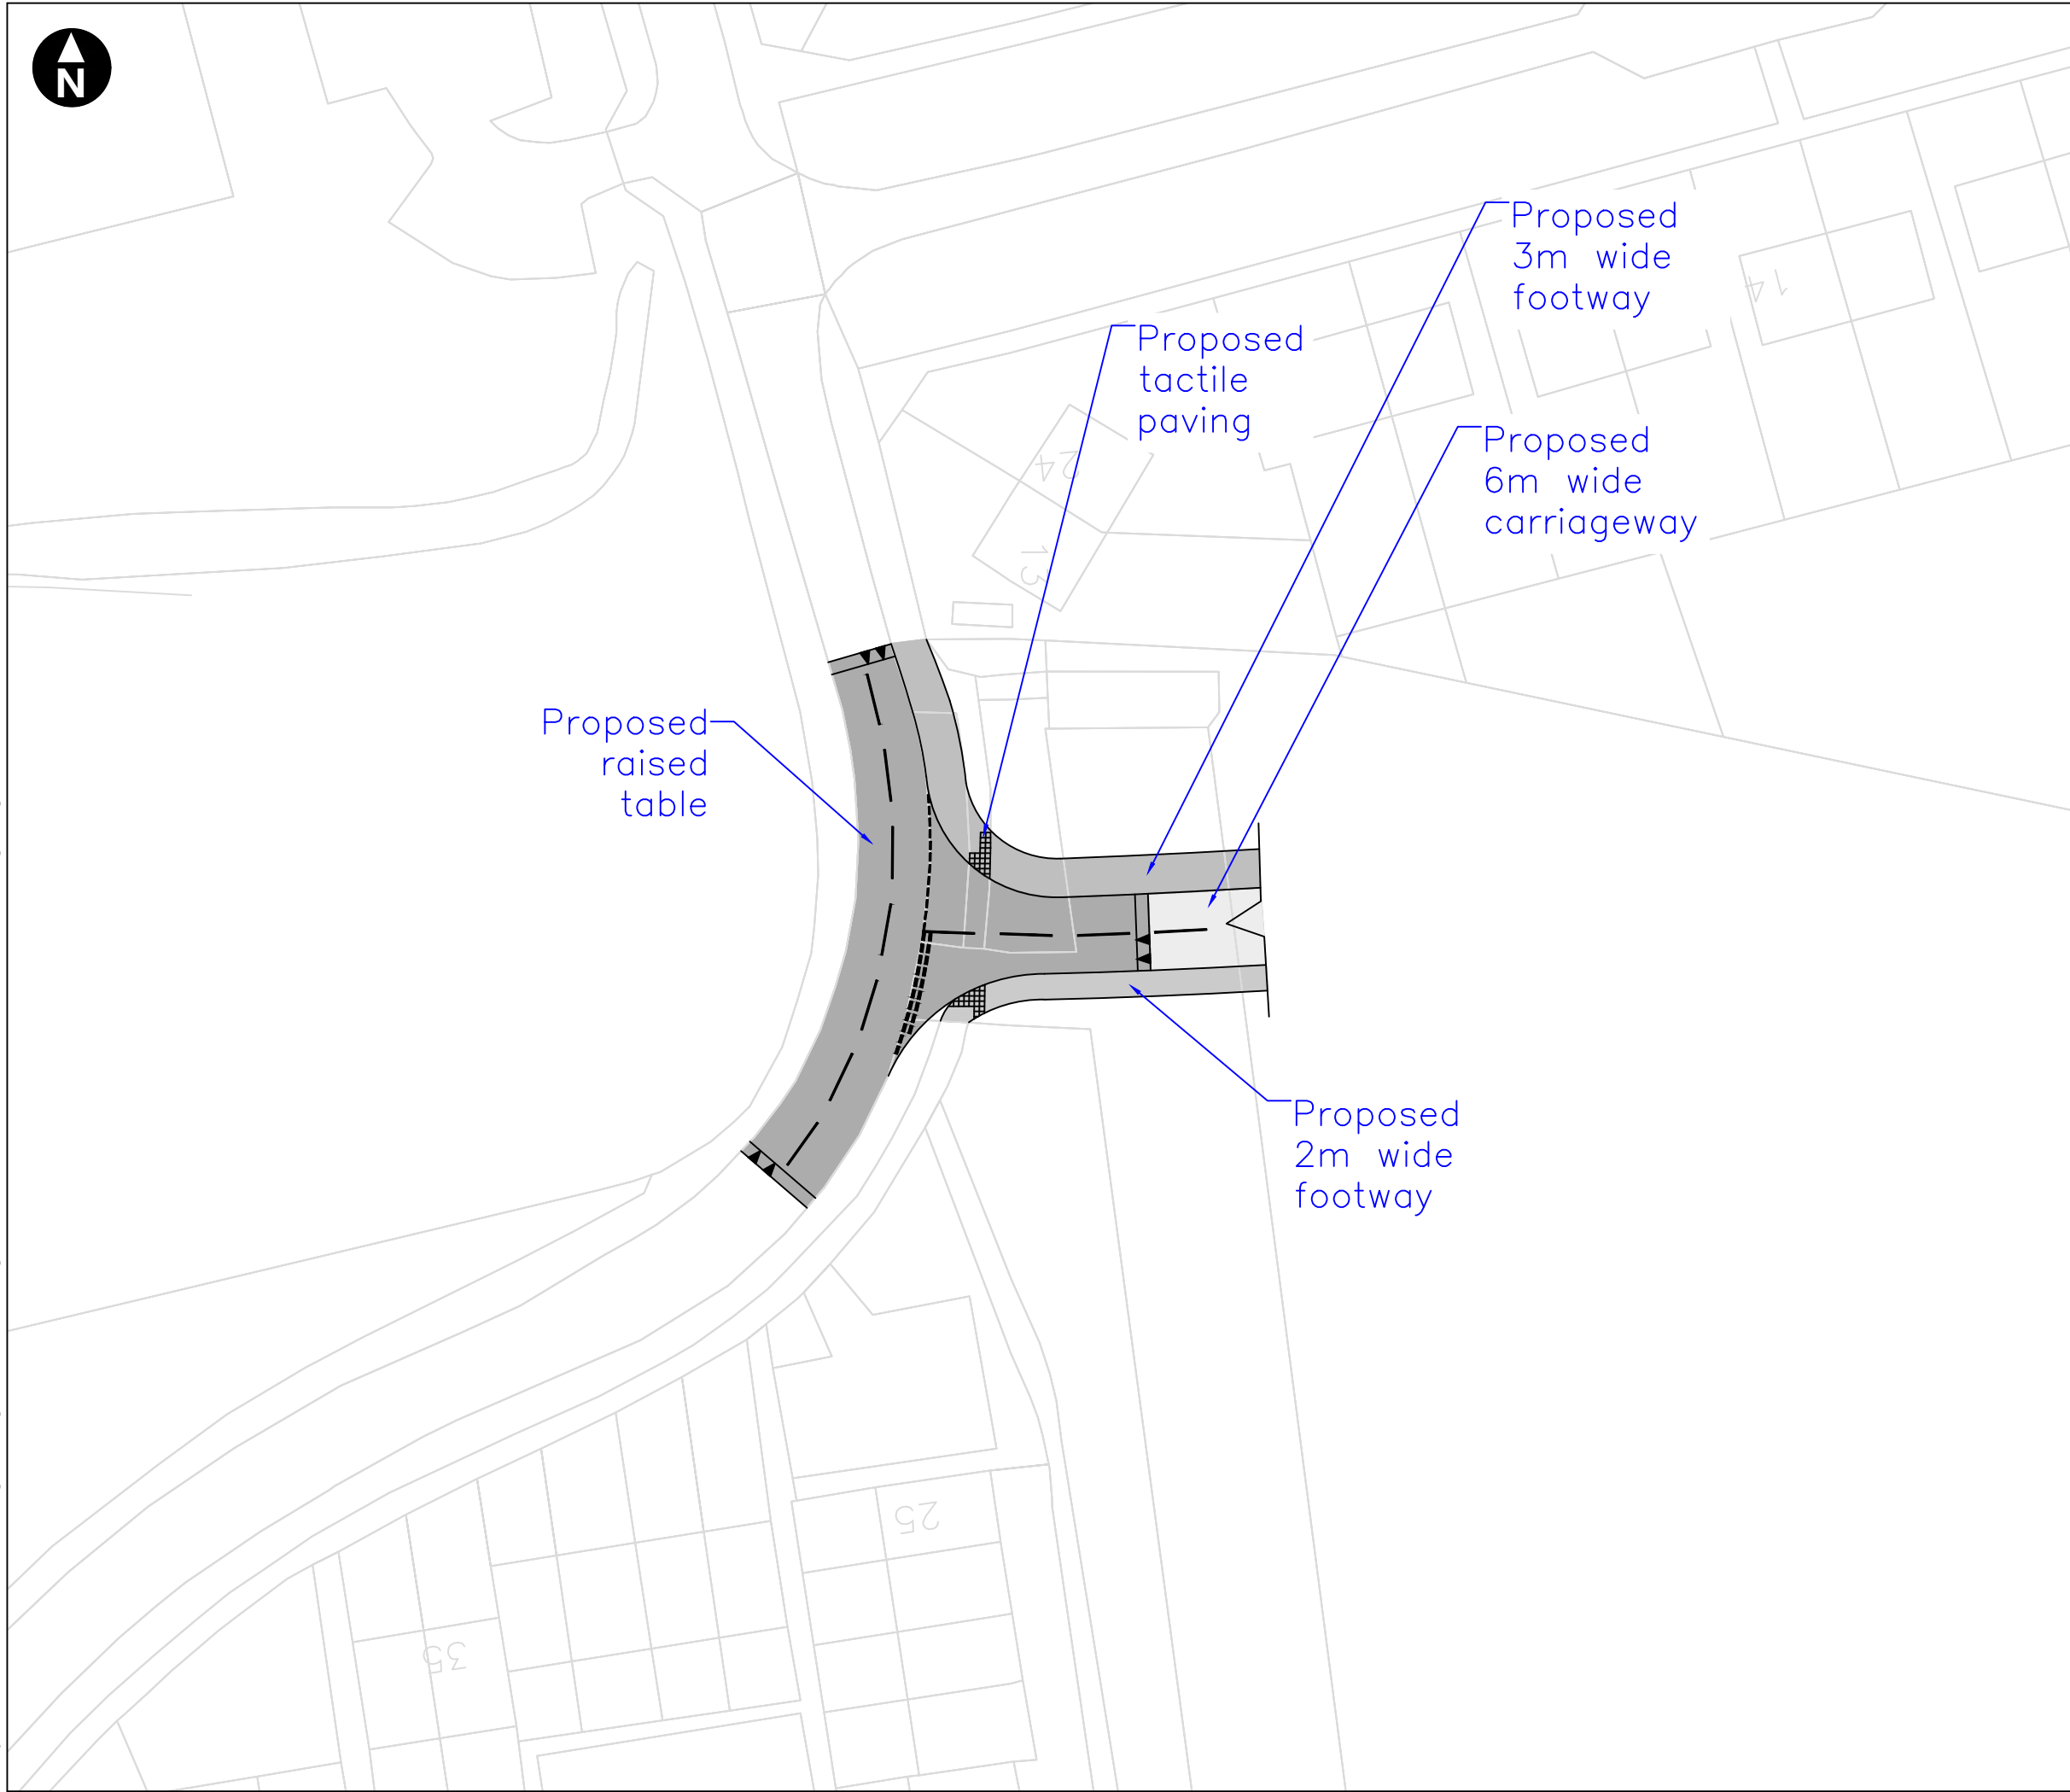

Key

- Existing
- Proposed carriageway
- Proposed footway
- Proposed raised table

Note:

- Junction table to be designed in accordance with Leicestershire Highway Design Guide (Figures DG6d and DG6e).
- Alternative access to the playing fields will be suitably located beyond the cut line and that the detail will be submitted as part of the relevant reserved matter application.

0 m 30 m
Scale 1:500 @ A3
© Crown copyright. All rights reserved. Licence number AL100001776.

Earl Shilton SUE
Planning Application

Proposed site access from Astley Road

November 2021

wood.

42523-WOOD-XX-XX-FG-OT-0032_S2_P01