


H:\Projects\42523 Earl Shilton\Deliver Stage\Design_Technical\Drawings\ACAD\42523-WOOD-XX-XX-FG-T-0009_S2_P01.dwg Originator: VICKI SMITH

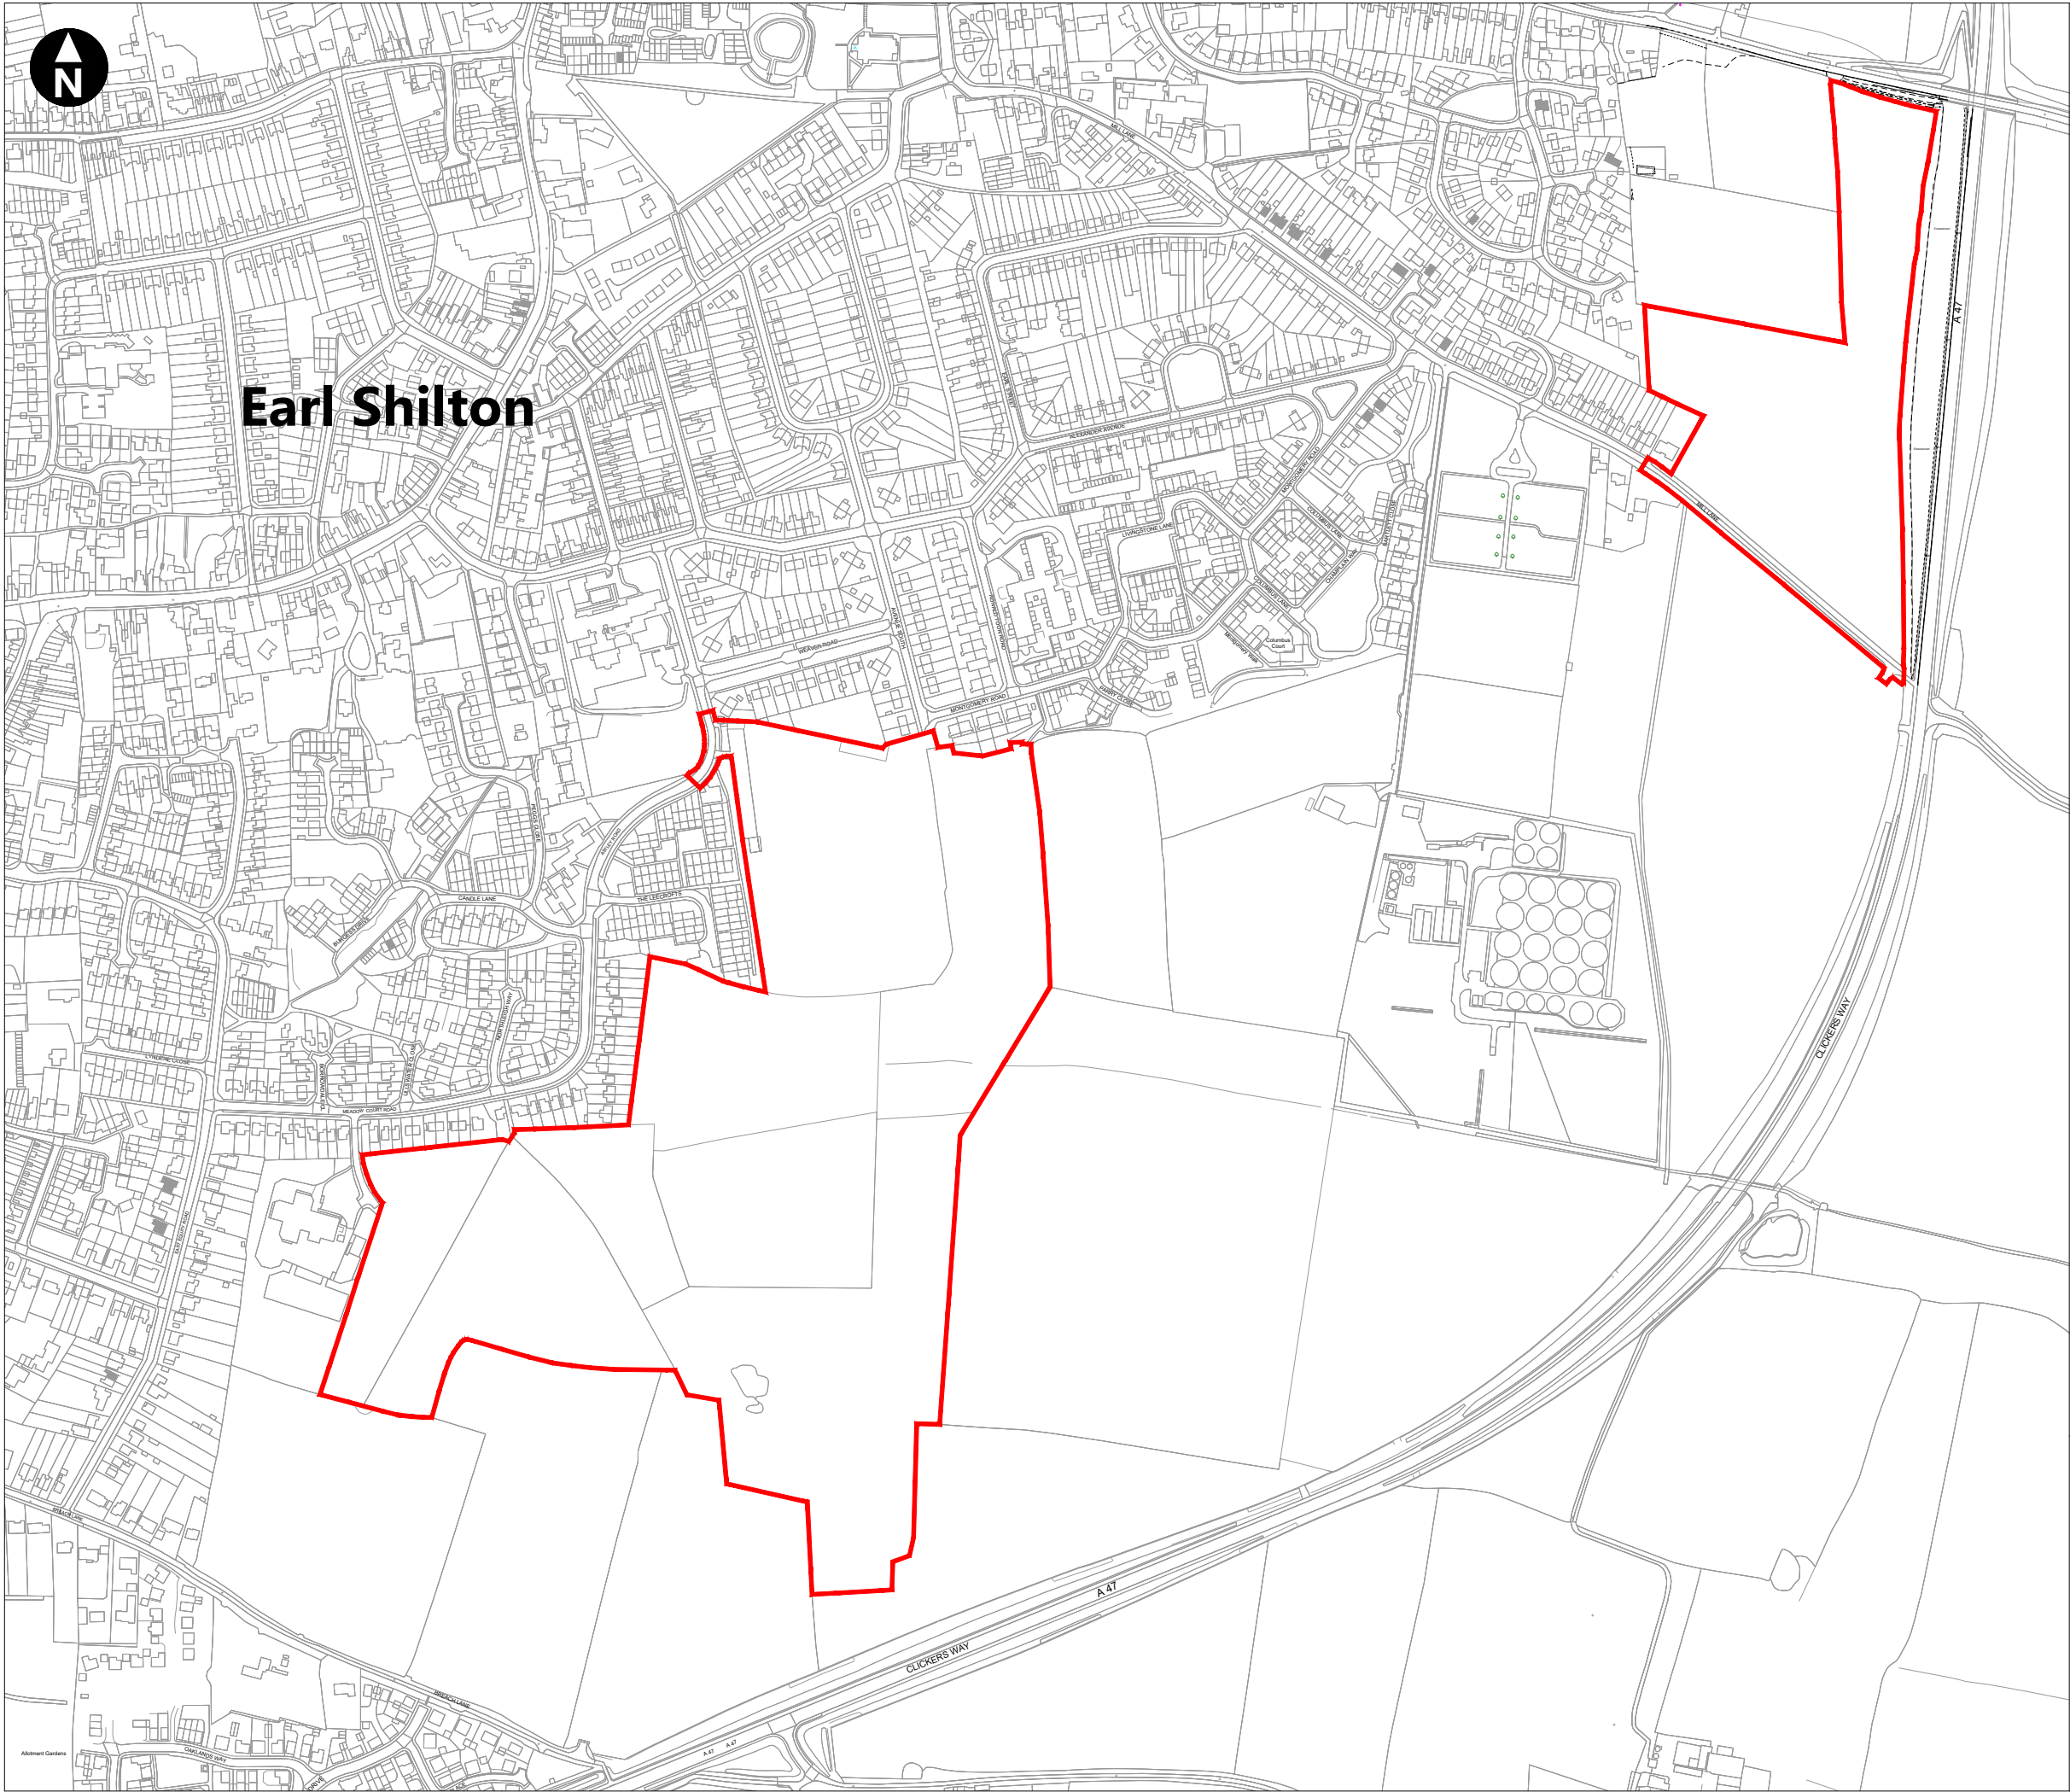

Key

Site boundary (23.33ha)
Application A (Barwood)

0 m 300 m
Scale 1:5000 @ A3

© Crown copyright and database rights 2021 Ordnance Survey 0100031673

Earl Shilton SUE
Planning Application

Figure 1
Application A: red line boundary

November 2021

