
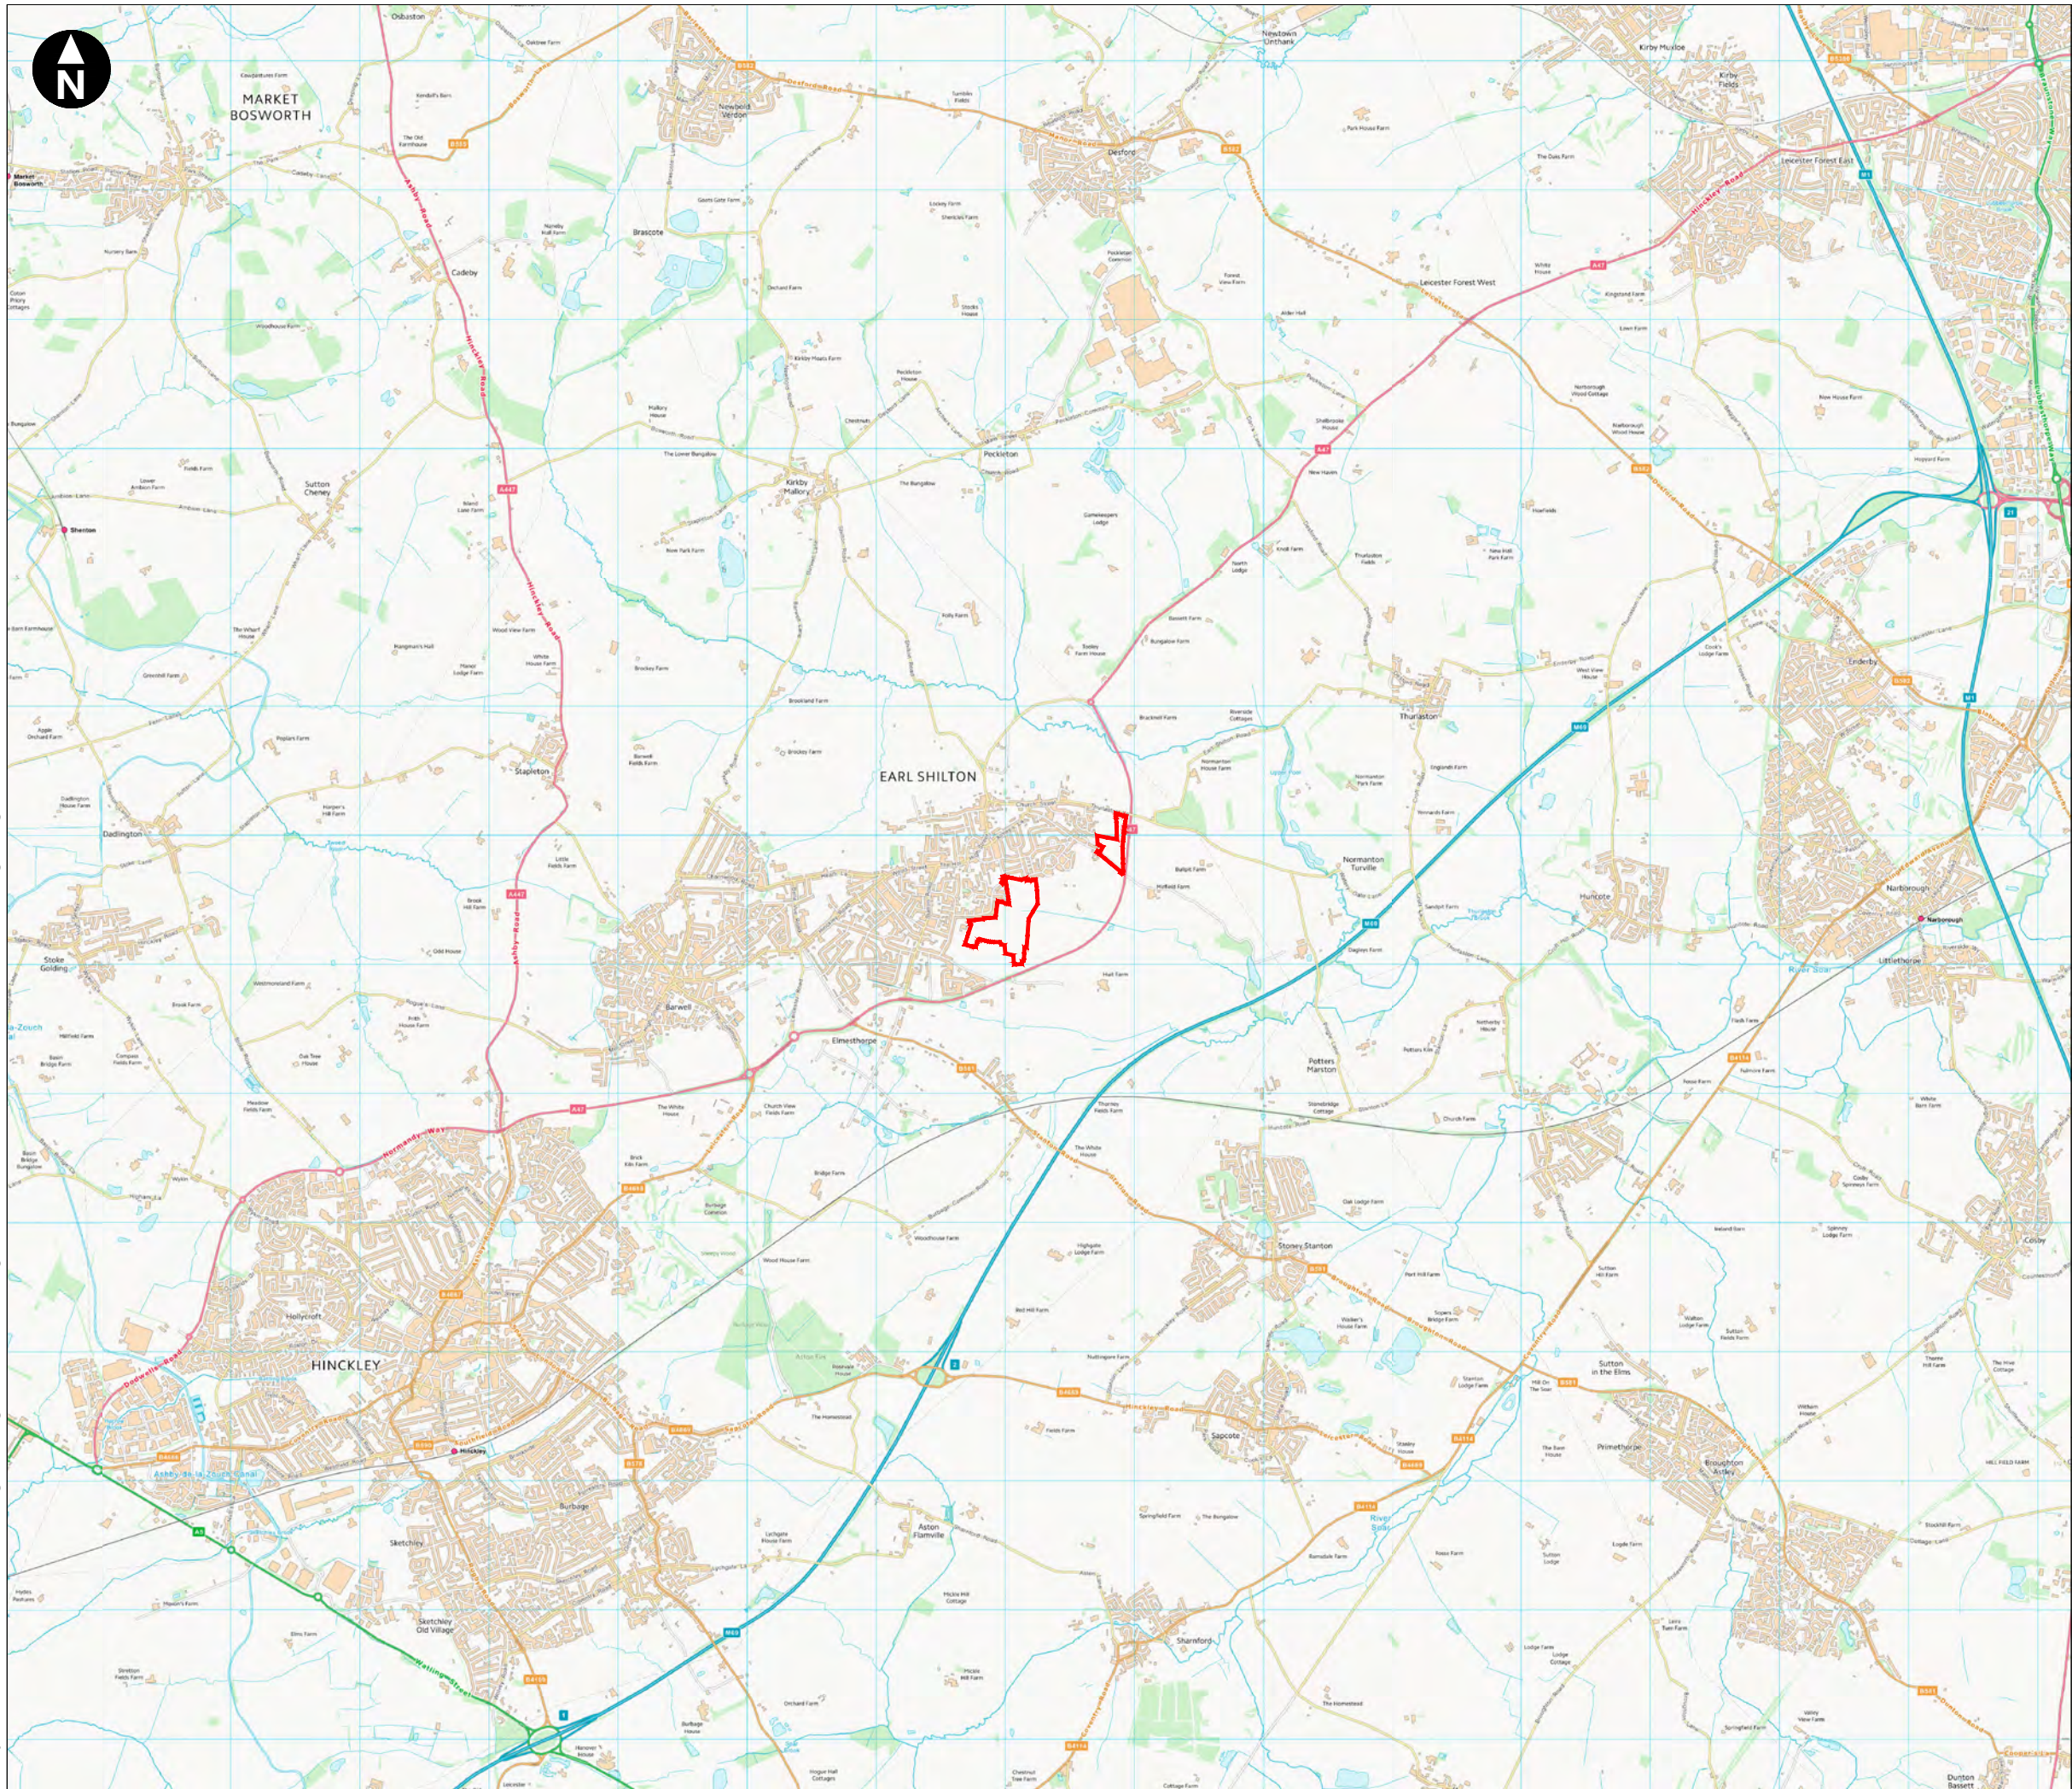


H:\Projects\42523 Earl Shilton\Deliver Stage\Design_Technical\Drawings\ACAD\42523-WOOD-XX-XX-FG-T-0011_S2_P01.dwg Originator: VICKI.SMITH

 

Key

 Site boundary (23.33ha)
Application A (Barwood)

0 km  3 km

Scale 1:50,000 @ A3

©Crown copyright and database rights year [2021] Ordnance Survey

Earl Shilton SUE
Planning Application

Figure 2
Site location

November 2021

