

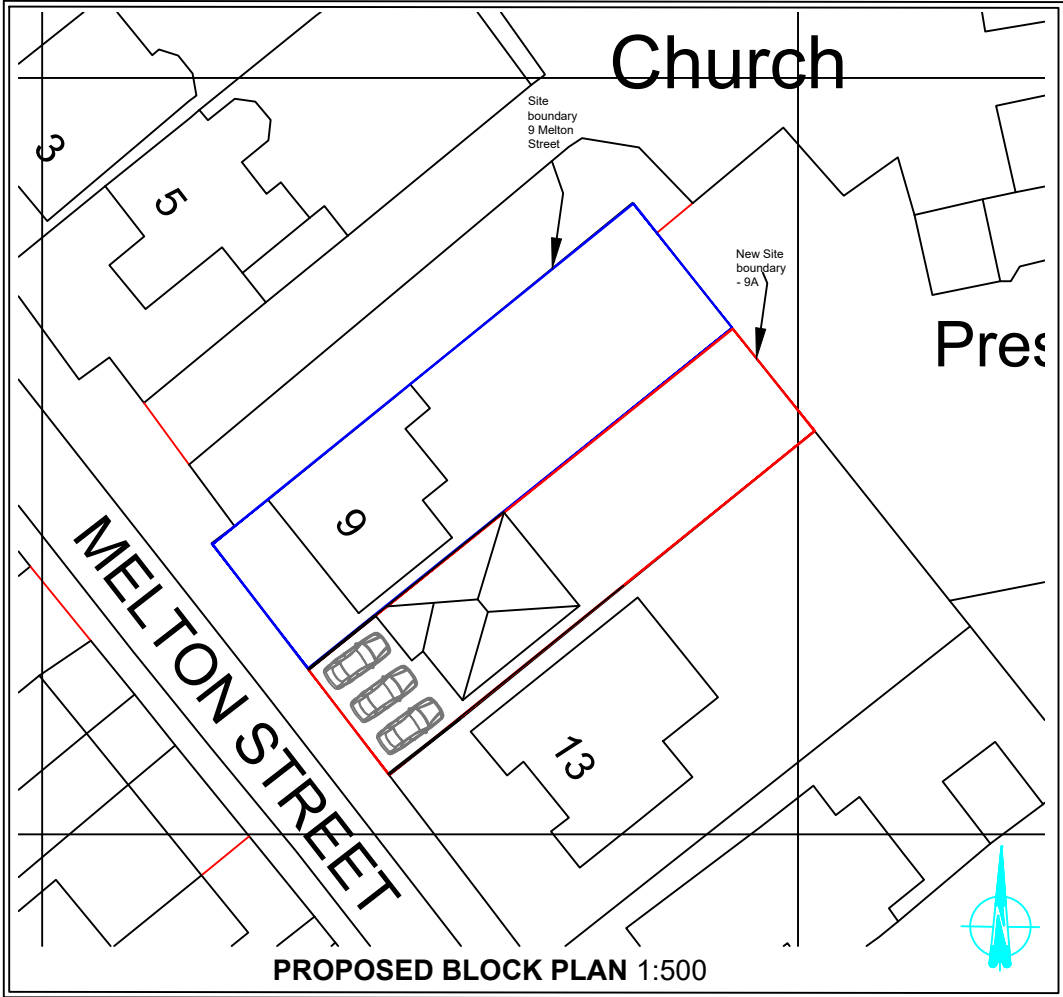


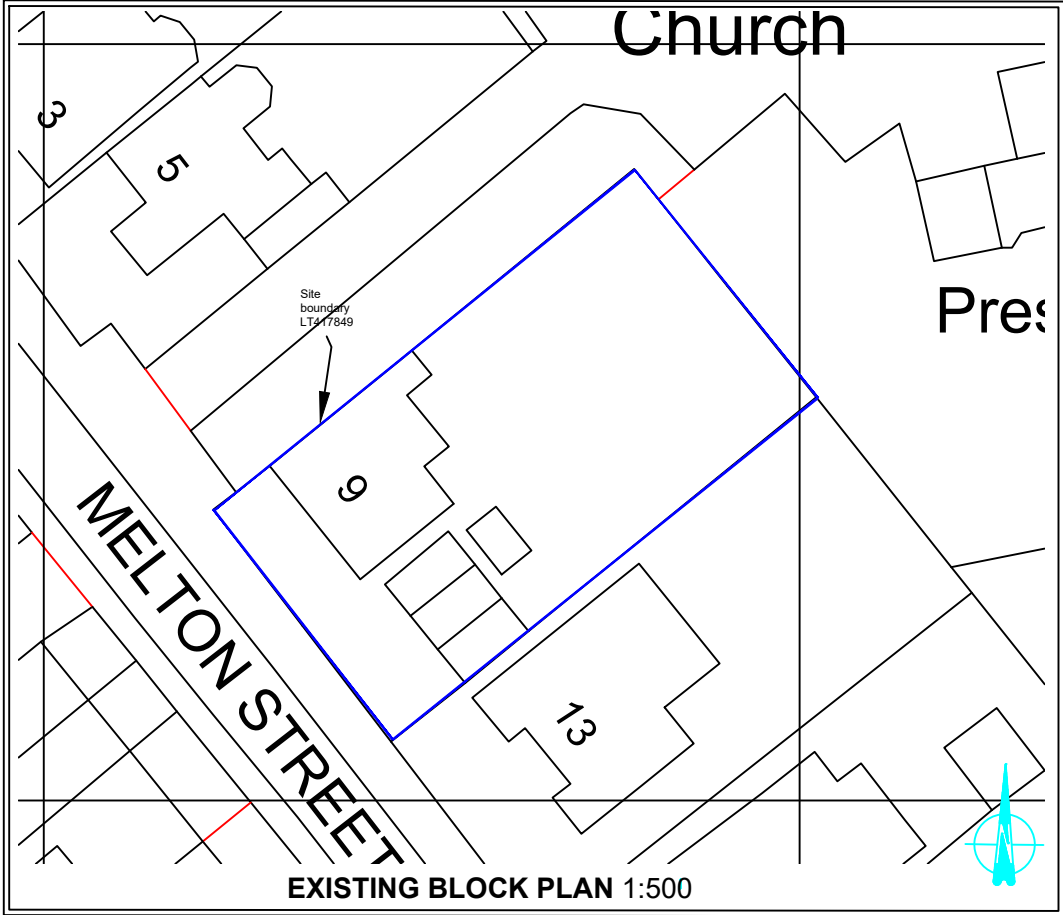

Produced on 14 March 2024 from the Ordnance Survey National Geographic Database and incorporating surveyed revision available at this date.
This map shows the area bounded by 446037 297524,446179 297524,446179 297666,446037 297666,446037 297524
Crown copyright and database rights 2024 OS 100054135. Supplied by copla ltd trading as UKPlanningMaps.com a licensed Ordnance Survey partner (OS 100054135).
Data licence expires 14 March 2025. Unique plan reference: v2e//1073763/1445859

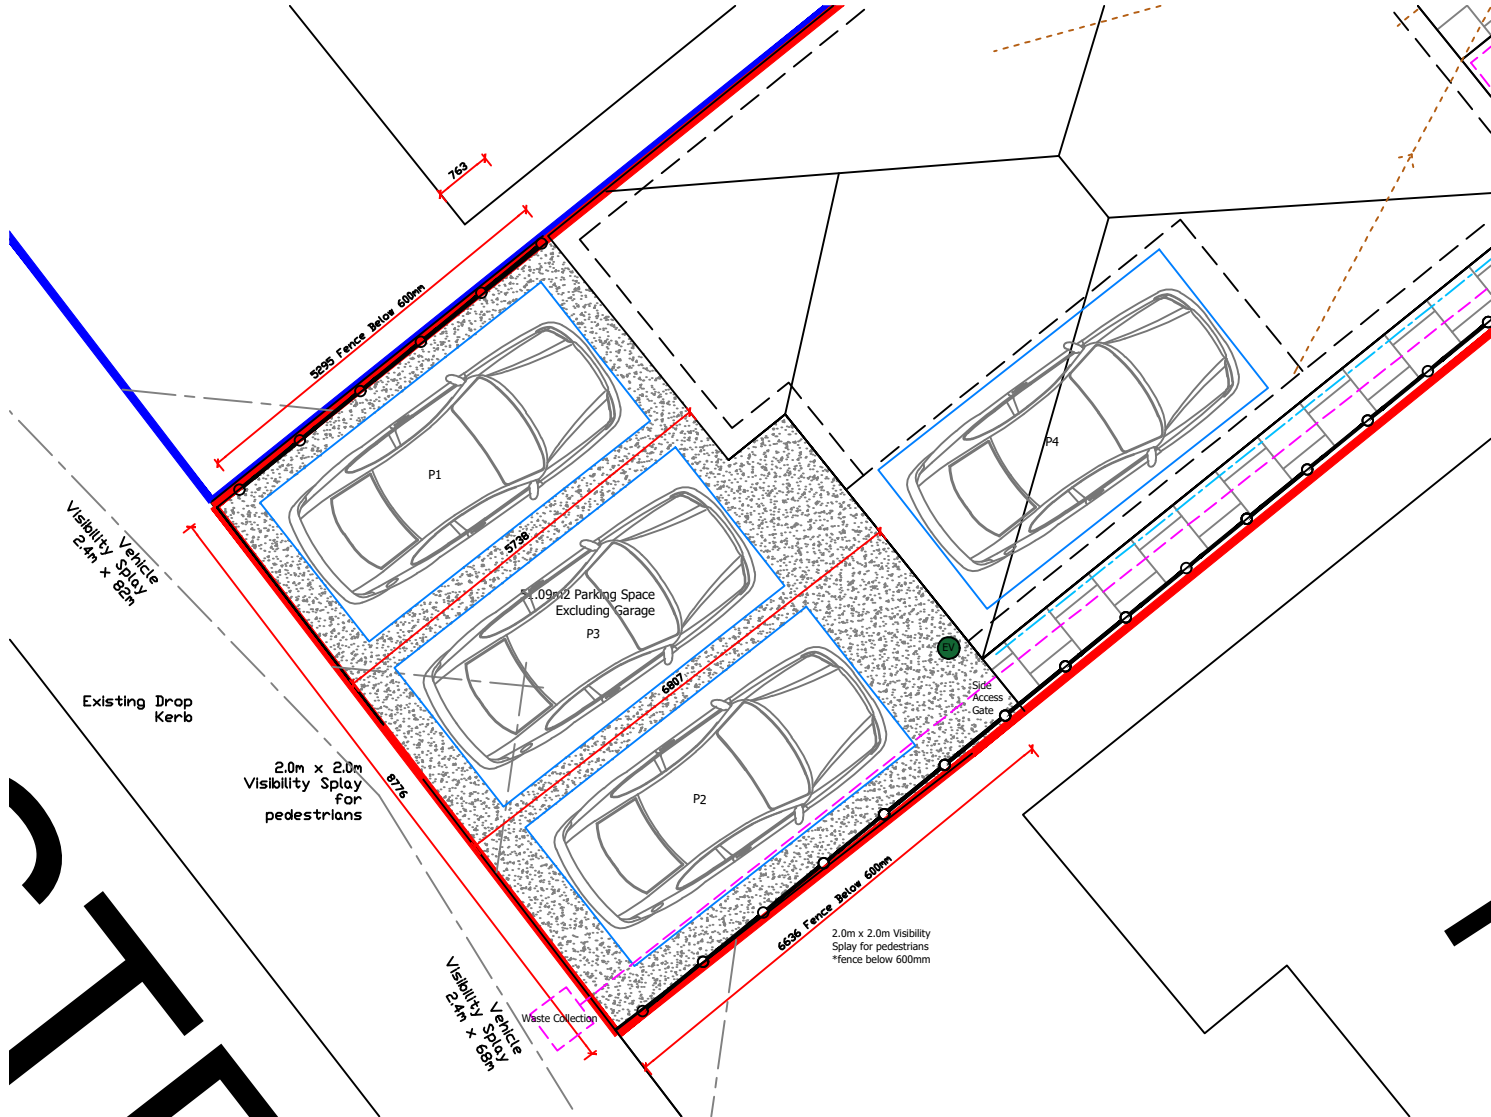

PROPOSED PARKING PROVISION 1:100

- Client submission 17.10.24

Proposed Car Parking Plan

CLIENT: CS Complete Building Services	
JOB DESCRIPTION: Land Separation of 9 Melton Street (1 No Plot) Proposed Detached 4 Bed Inc Garage Earl Shilton Leicester LE9 7FP Title Number LT417849	
SCALE 1:500 @ A3 1:100 @ A3	DATE 17.10.24
DRAWN BY JTC	DRAWING No: 005
ALL DIMENSIONS TO BE CHECKED ON SITE BEFORE CONSTRUCTION. ANY DISCREPANCIES TO BE DISCUSSED AND AGREED WITH JC PRIOR TO PROCEEDING.	
THIS DRAWING IS THE PROPERTY OF JC AND MUST NOT BE COPIED OR REPRODUCED WITHOUT PRIOR WRITTEN CONSENT.	
HEALTH AND SAFETY EXECUTIVE (HSE) WILL NEED TO BE NOTIFIED PRIOR TO COMMENCEMENT OF THE PROJECT	

