Proposed Change of Use to Residential Care Home to Include New Build & Internal & External Alterations.


Comfort Inn, 32 Wood Street, Earl Shilton, LE9 7ND

Owner: Mr A Shiraz
Architect: Paul Humphries Architects Ltd.
Statutory Authority: HINCKLEY & BOSWORTH BOROUGH COUNCIL

Sheet No.	Sheet Index
T1	Title Sheet

Architectural

S1	Site Plan As Existing
S2	Ground Floor Plan As Existing
S3	First & Second Floor Plan As Existing
S4	Elevations and Section A-A As Existing
A1	Site Plan As Proposed
A2	Ground Floor Plan As Proposed
A3	First & Second Floor Plan As Proposed
A4	Elevations and Section A-A As Proposed
A5	Photomontage View

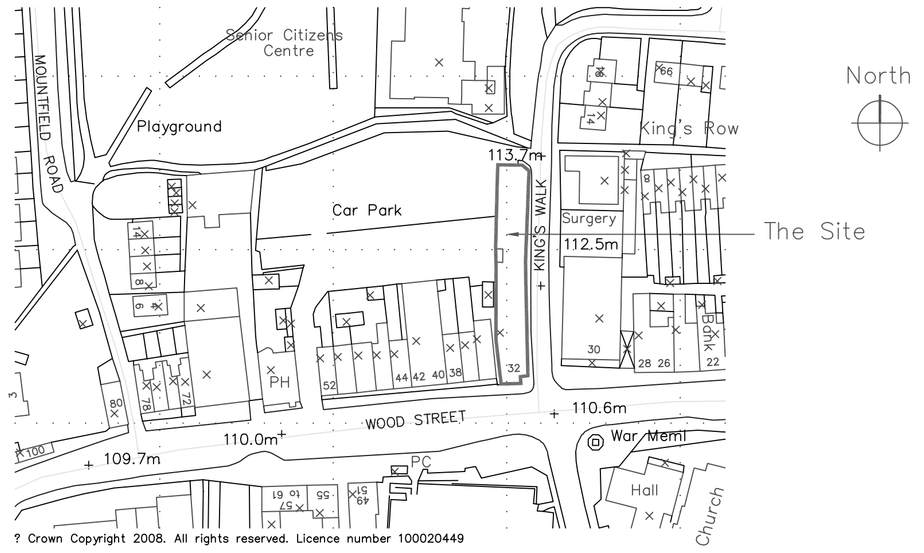

Location Plan: 1:1250

NOTE: DO NOT SCALE FROM THIS DRAWING. ALL DIMENSIONS ARE TO BE VERIFIED ON SITE.
ALL DIMENSIONS ARE STATED IN MILIMETERS.
ALL SPOT HEIGHTS AND LEVELS ARE INDICATED IN METERS.

NOTE: THIS DRAWING IS FOR PLANNING APPLICATION PURPOSES ONLY AND IS NOT TO BE USED FOR THE PURPOSES OF CONSTRUCTION

©THIS DRAWING (AND ALL DESIGN INFORMATION THERETO ARE THE PROPERTY OF THE ARCHITECT) THIS DRAWING MAY NOT BE REPRODUCED – IN WHOLE OR IN PART– WITHOUT PRIOR WRITTEN CONSENT FROM THE ARCHITECT

paul humphries ARCHITECTS
49 Salterton Road, Exmouth, Devon EX8 2EF
t: 01395 276598
f: 01395 222800
email: paul@pmhdesign.freeserve.co.uk
www.paulhumphriesarchitects.co.uk
Paul J. Humphries
BSc Hons (Bath) MArch Hons (Bath) ARIAS RIBA MSI

Proposed Change of Use to Residential Care Home to Include New Build & Internal & External Alterations.

Comfort Inn, 32 Wood Street, Earl Shilton, LE9 7ND

Client Mr A Shiraz

Title Sheet

No.	Revision	Date

Job No:08–429

Scale N.T.S | Drawn: T.J.D.
Date March 2008 | Drawing T1