


LOCATION PLAN
SCALE 1:1250

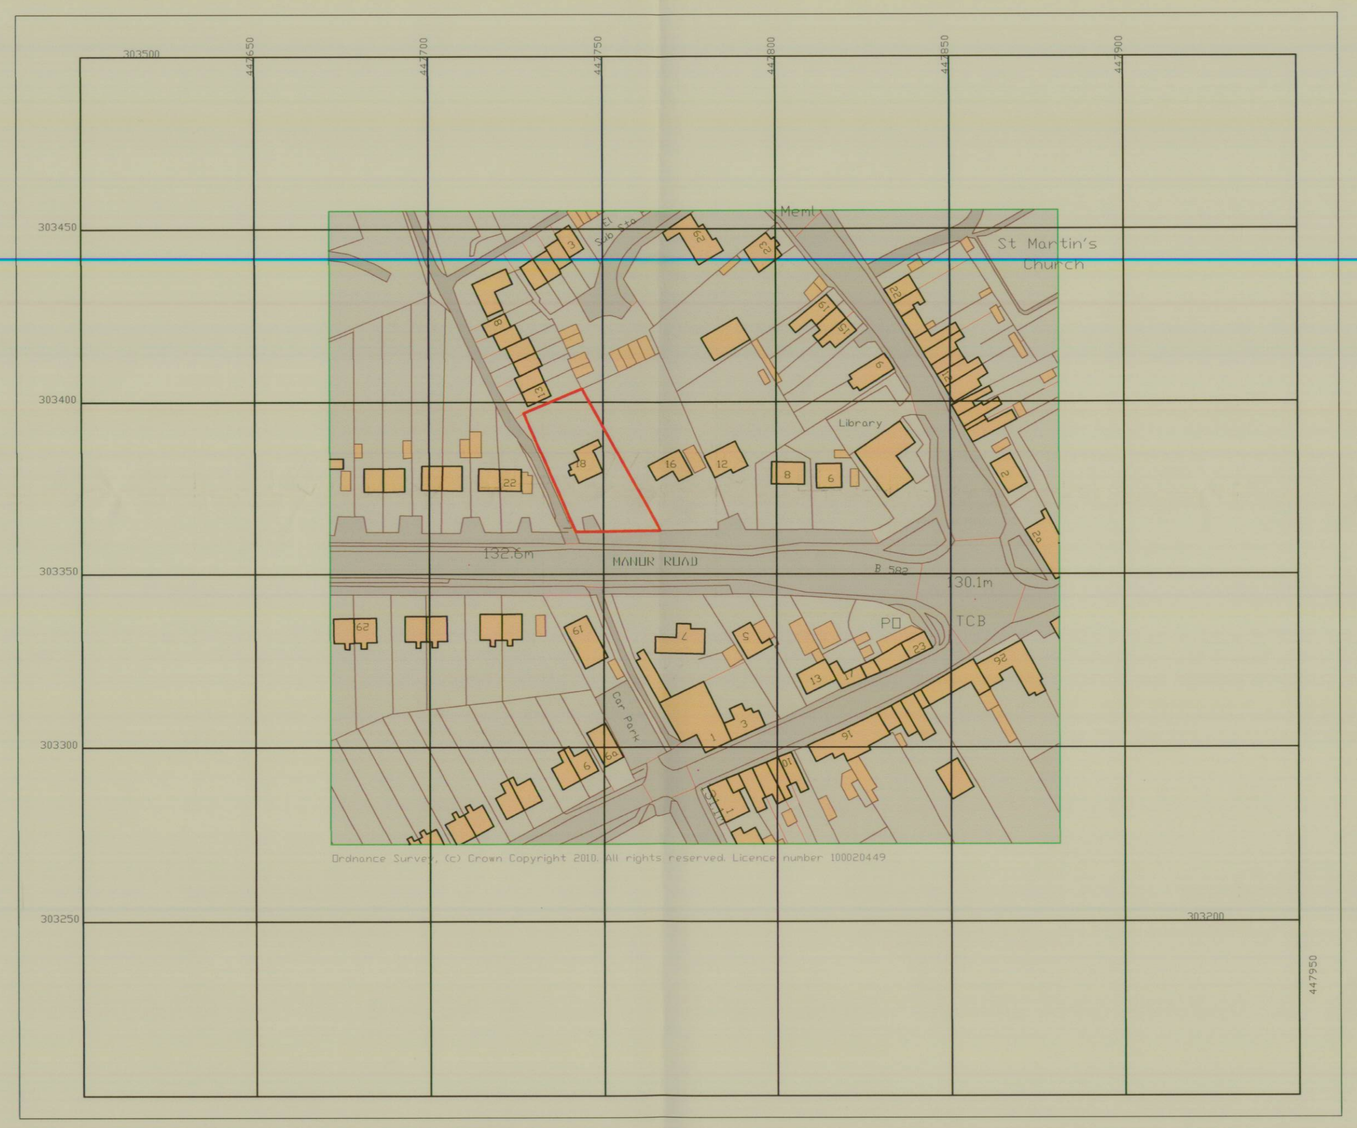

EXISTING SITE LAYOUT
SCALE 1:200

Notes

1) *This drawing MUST NOT BE SCALED.*
2) *All dimensions to be CHECKED ON SITE and any DISCREPANCY reported to the Architects.*
3) *The site boundary shown is the best assumed from available data and does NOT represent legal ownership.*

11/00588/ADV - DCPLAN

Revisions.

☐ APPROVAL ☐ INFORMATION
☐ PRELIMINARY ☐ FOR CONSTRUCTION

Project
DESFORD DENTAL CARE
18 MANOR ROAD,
DESFORD

Client
MR CHOTAI

Drawing Title
EXISTING SITE LOCATION PLAN / LAYOUT

Drawing By	Checked By
SH	ATB
Date: 15/04/10	Scale: AS SHOWN
Drawing Number: 6375 / 02	Revision

BERESFORD HOUSE
1 NEWTOWN STREET
LEICESTER
LE1 6WH
TEL 0116 254 7868
FAX 0116 255 7293
EMAIL: enquiries@gwh.co.uk
www.gwh.co.uk

gwh

Gordon White & Hood Ltd Registered In England No.4088022