
11/00587/FUL
DCPLAN



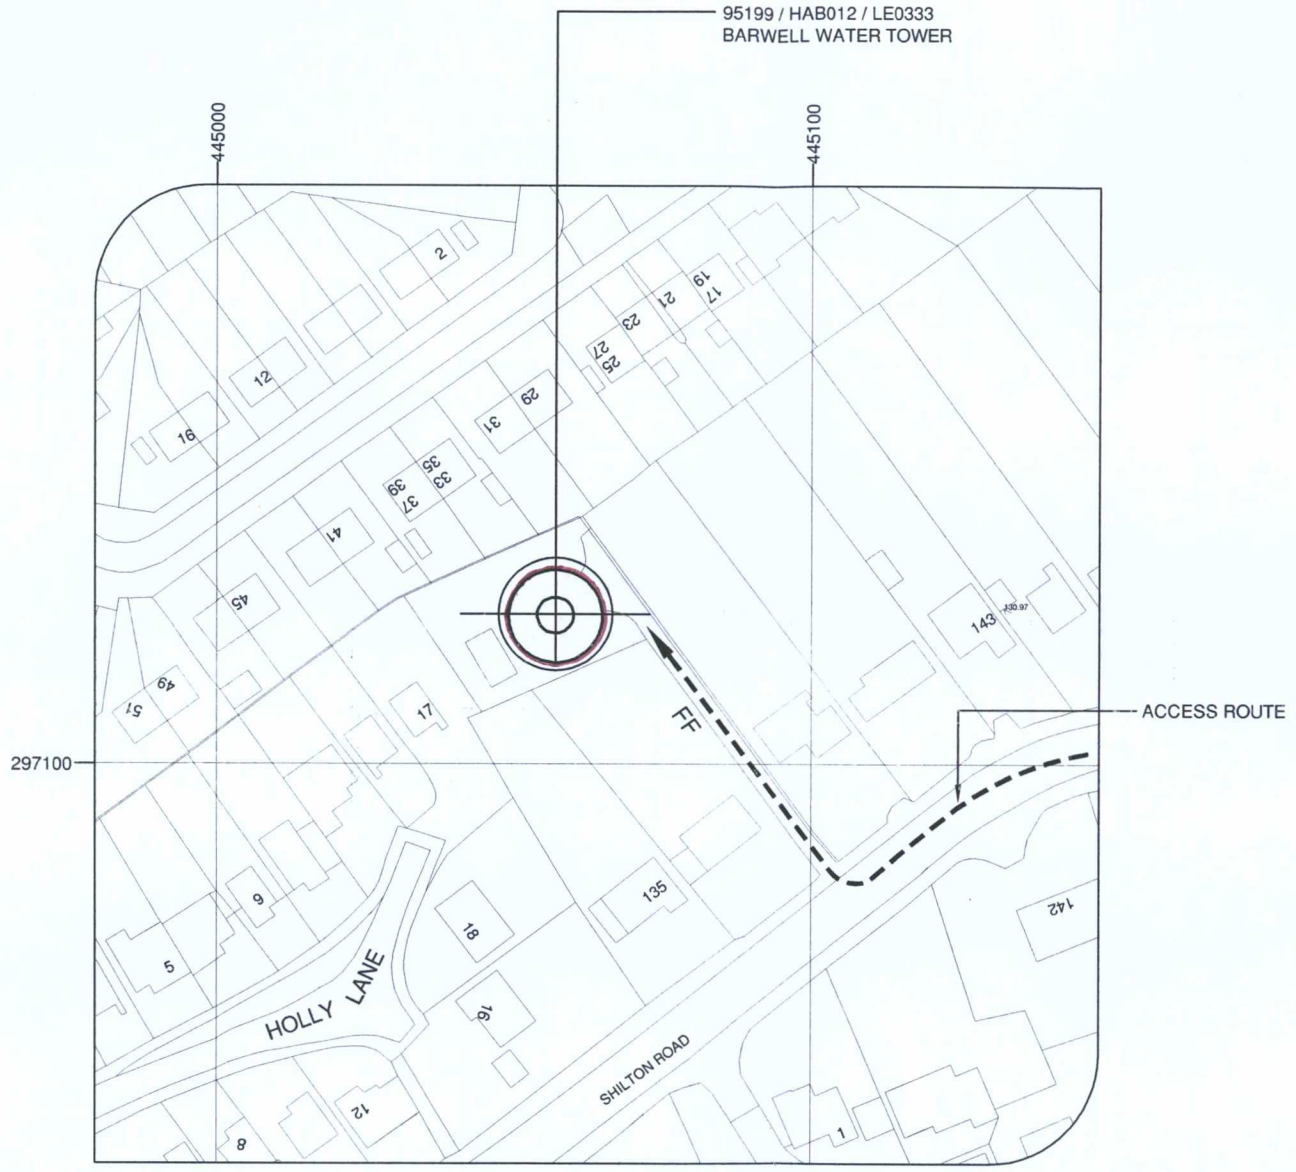

SITE PLAN

SCALE 1:1250

Ordnance Survey map extract.
©Crown copyright.
Licence No. 100020449

SITE BOUNDARY

DALY INTERNATIONAL

everything everywhere

'EVERYTHING EVERYWHERE / H3G' EXCLUSION ZONES CONFORM TO THE ICNIRP REFERENCE LEVEL FOR LIMITING RF EXPOSURE TO MEMBERS OF THE GENERAL PUBLIC."

RV	DATE	DESCRIPTION	DRN	CHK	APP
B	20.04.11	DISH ADDED & FRAMES AMENDED	DS	DB	GR
A	15.03.11	FIRST ISSUE	JM	GR	JS

THIS DRAWING IS THE PROPERTY OF 'EVERYTHING EVERYWHERE' / H3G AND MAY NOT BE REPRODUCED OR DISCLOSED TO A THIRD PARTY IN ANY FORM WITHOUT WRITTEN PERMISSION

SITE LOCATION

	E.E.L.	MBNL	'3'
CELL ID's:	95199	HAB012	LE0333

SITE ID: 1163559

SITE NAME: **BARWELL WATER TOWER**

SITE ADDRESS:
BARWELL WATER TOWER
SHILTON ROAD
BARWELL, LEICESTER
LE9 8AJ

O.S. CO-ORDINATES: 445056, 297125

DATE:	DRN:	SCALE:
15.03.11	JM	AS SHOWN

DRAWING No: 95199 -001 REV: B

CELL ID's: 95199 HAB012 LE0333

A3

100mm 75mm 50mm 25mm 0mm