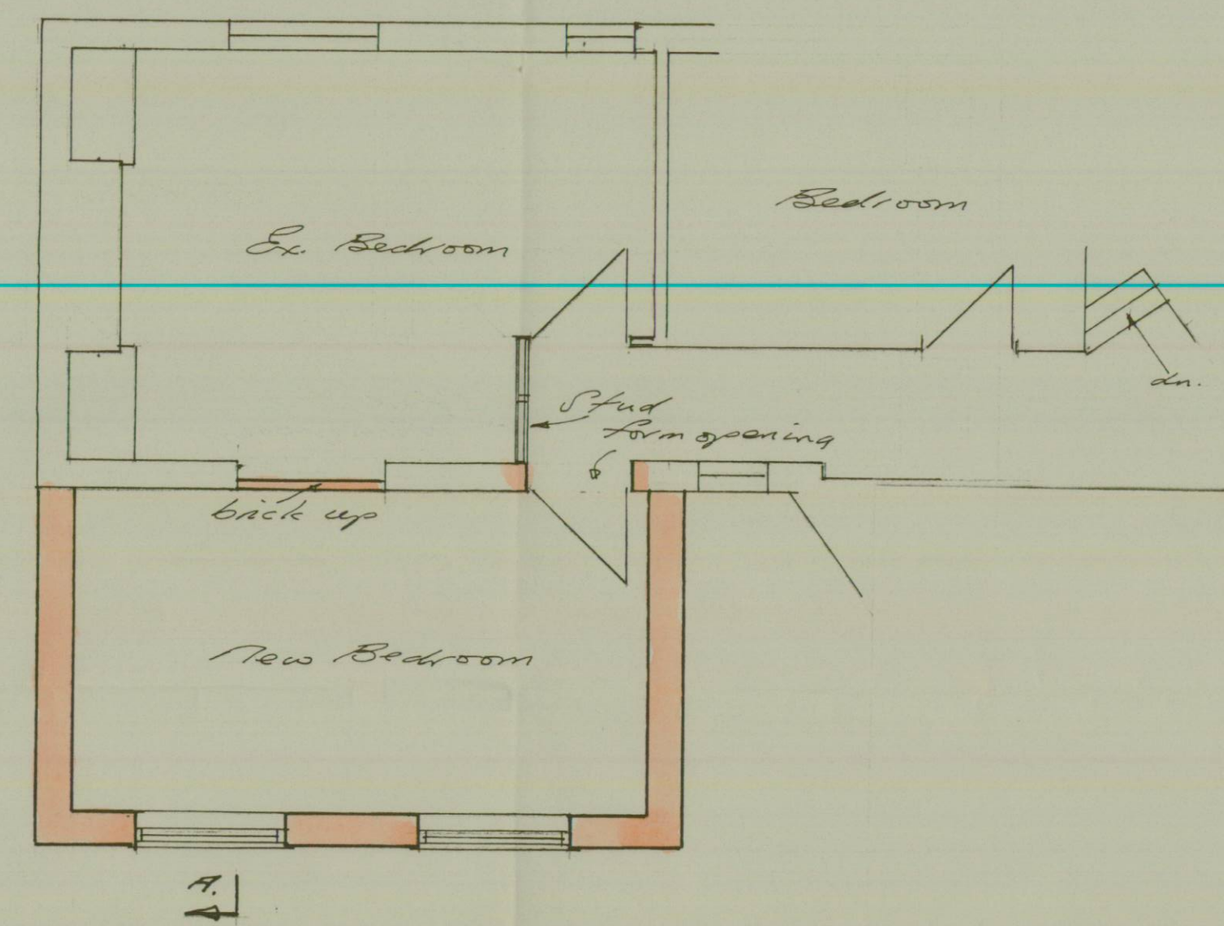

First Floor Plan. 1:50

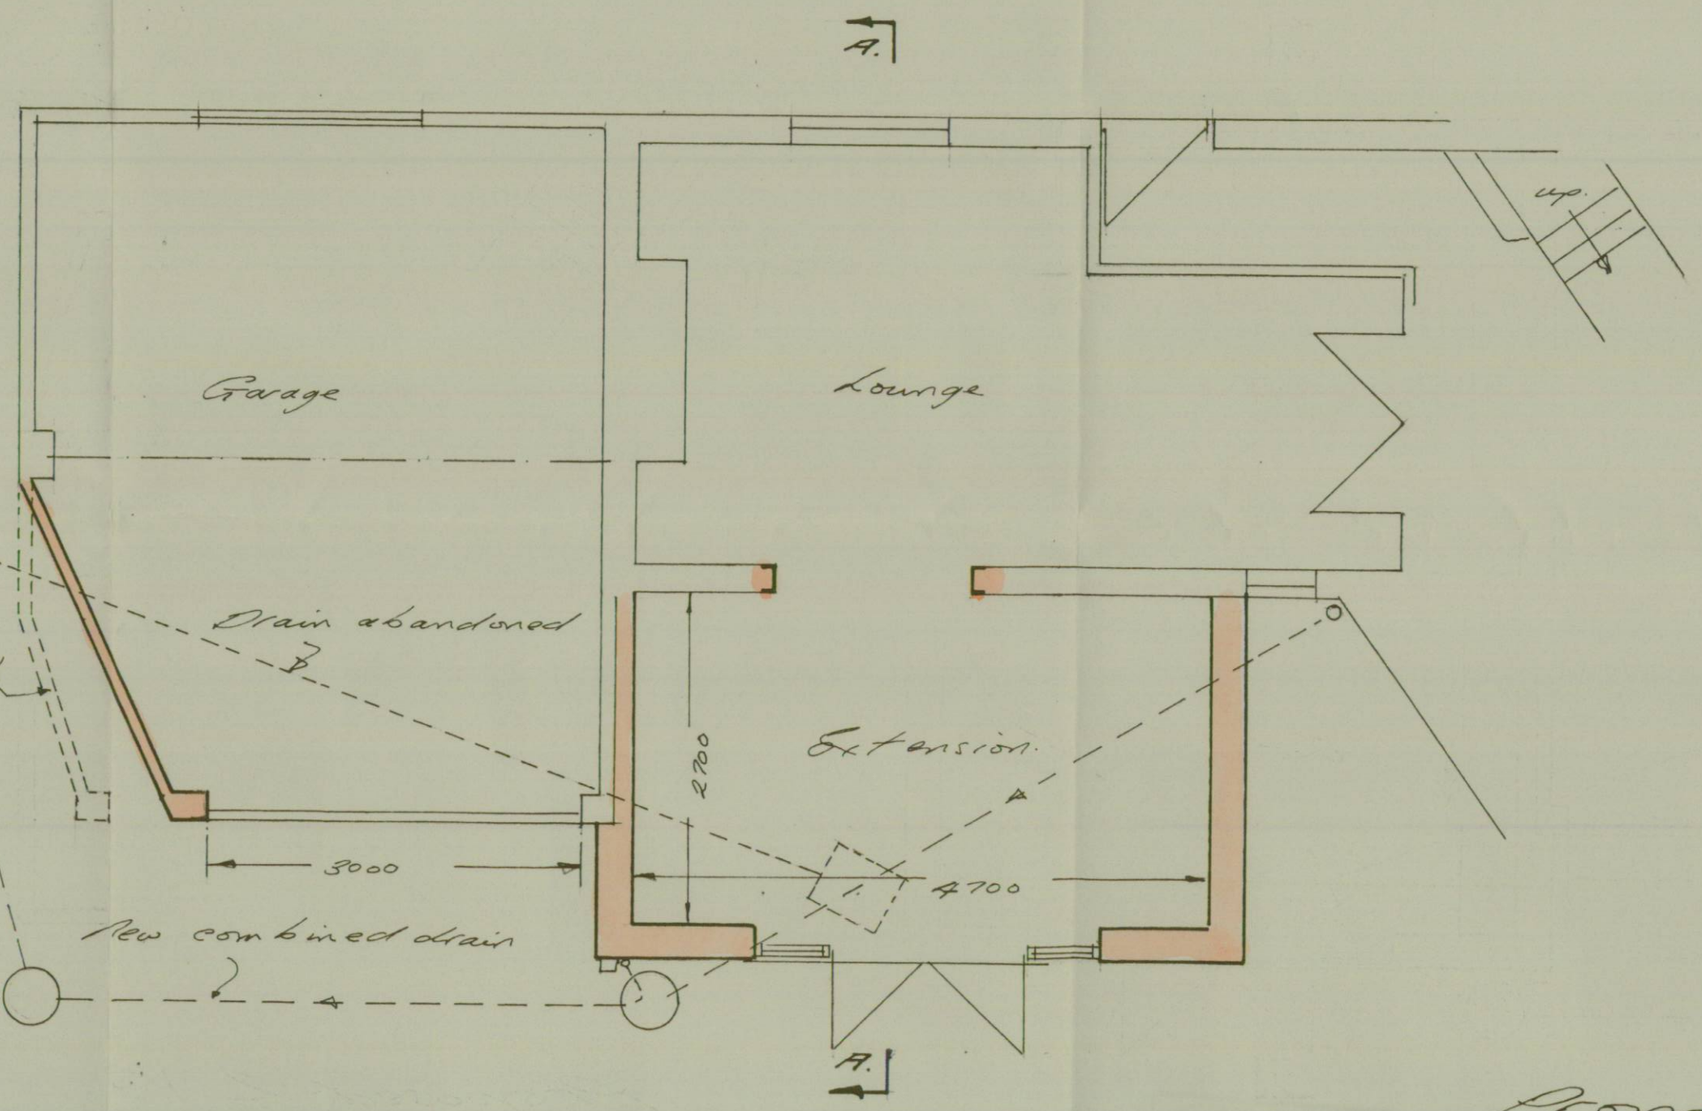

Ground Floor Plan 1:50

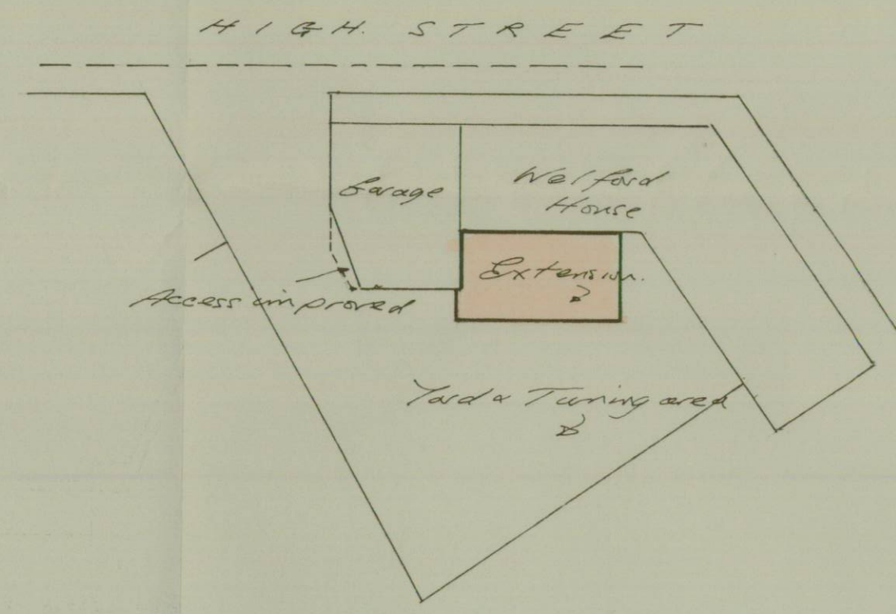

Site Plan 1:200

~~Proposed 2 Storey Rear Extension~~
Improvements to Vehicular Access,
Welford House, 66 High St. Desford, L

Revisions

B	3.8.11.	For West, South & East Elevations see dwg. titled 'Alternative Elevations'	A.	20.7.11.	Flat roof changed to Pitched roof.