

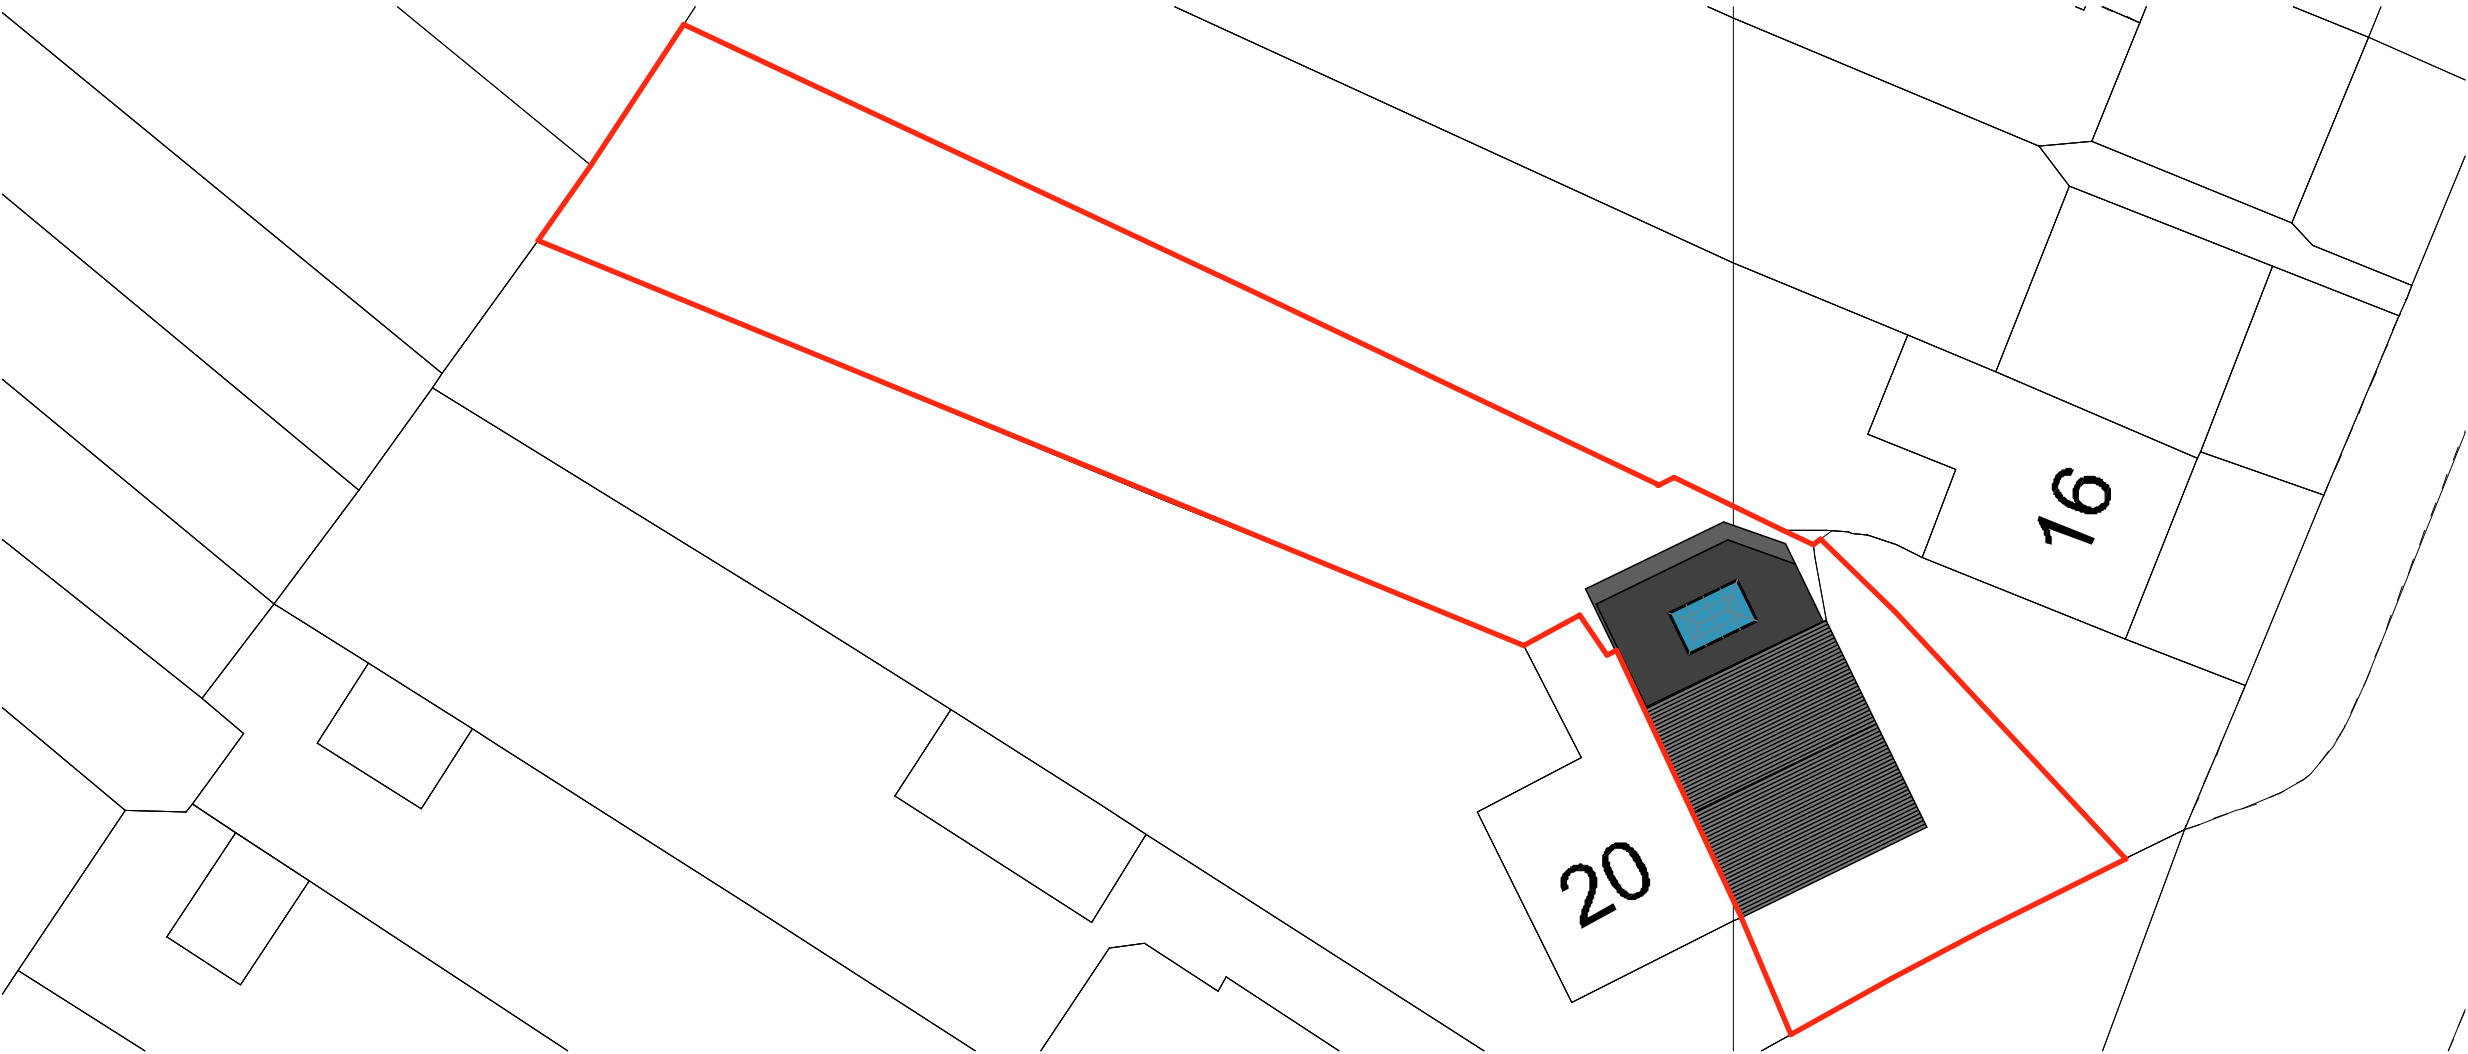
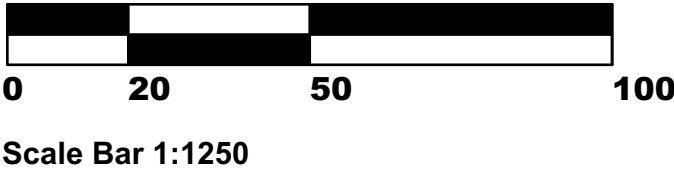


Please Note:

- This drawing may be printed and scaled FOR PLANNING PURPOSES.
- All dimensions to be CHECKED ON SITE and any DISCREPANCY reported to Design Three Sixty.
- The site boundary shown is the best assumed from available data & does NOT represent legal ownership.
- All dimensions in mm unless otherwise stated.

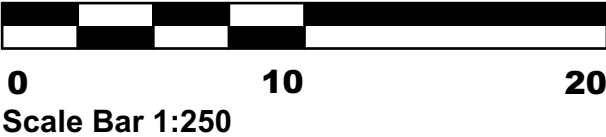

Location Plan, 1:1250@A3

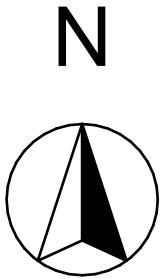

Block Plan, 1:250@A3

Revisions.

DESIGN THREE SIXTY

E: info@designthreesixty.co.uk
T: +44 (0) 7904 224864
W: www.designthreesixty.co.uk

Project:
Single storey rear extension

18 Park Road
Hinckley
LE10 1HT

Client:
Daniela Rus

Drawing Title:
Location and Block Plan

Drawing by:
IG / WJ / SK

Checked by:
IG / WJ / SK

Date:
16-10-2025

Scale:
As Shown @A3

Drawing Number:
262-03

Revision:
0 / A / B / C / D / E
F / G / H / I / J / K