

EXISTING SIDE (NORTH) ELEVATION

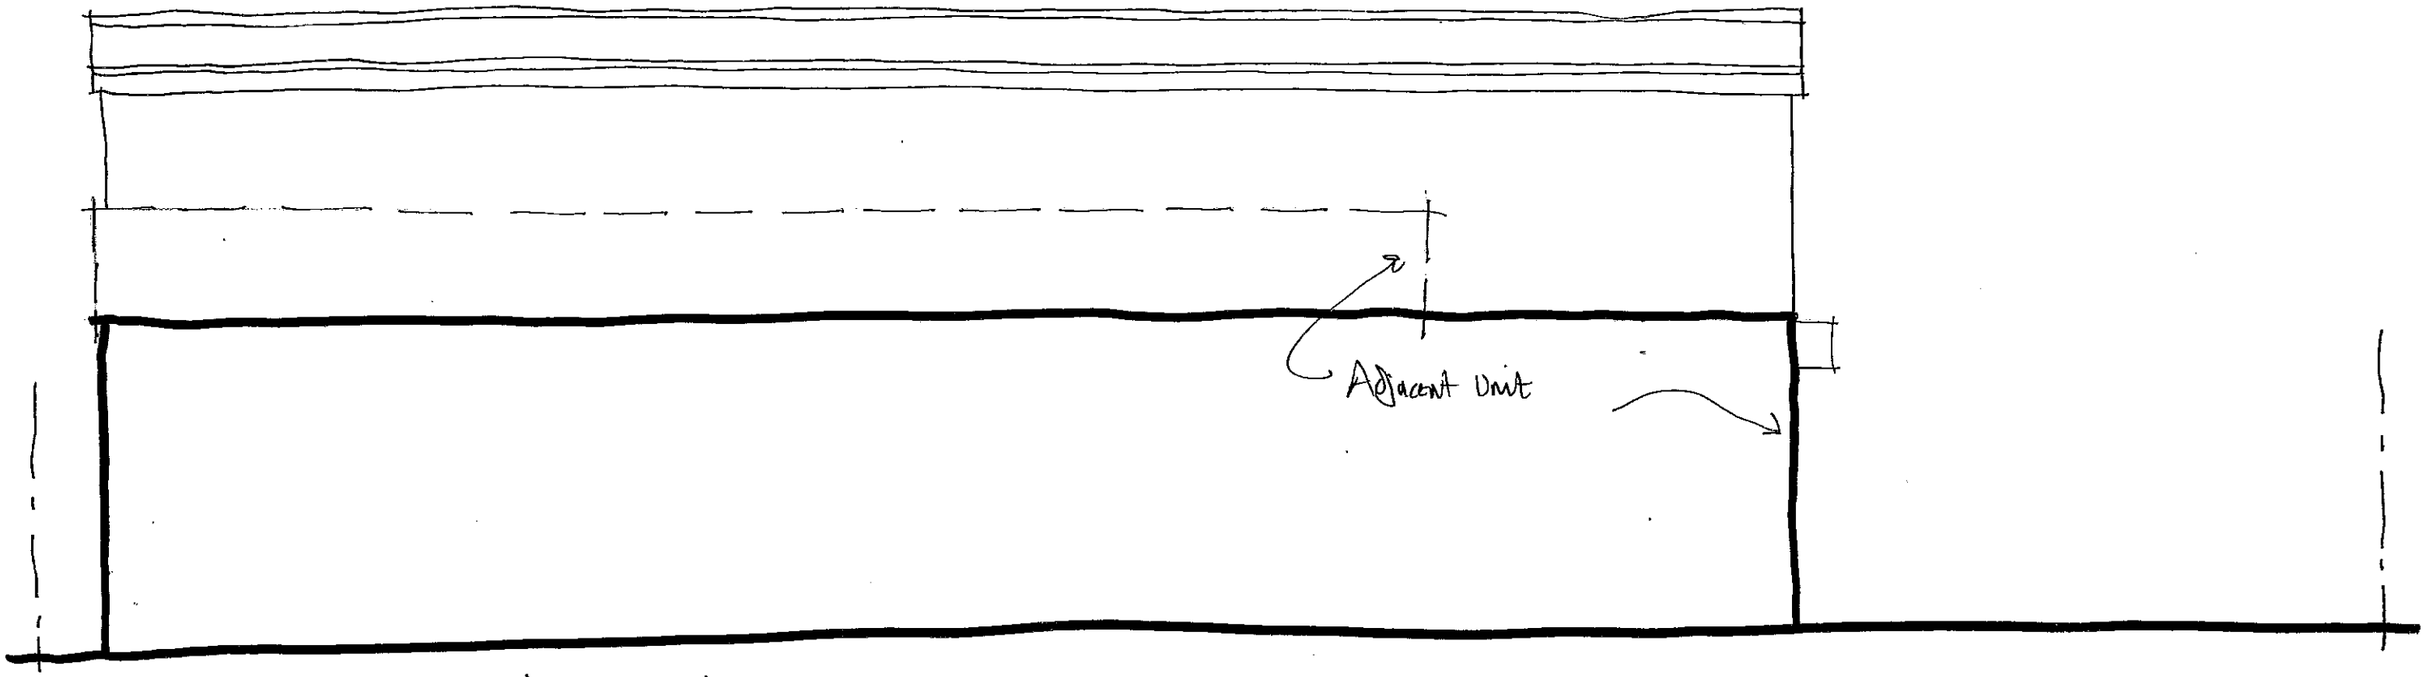

PROPOSED SIDE (NORTH) ELEVATION

UNIT 5, SAPCOTE ROAD INDUSTRIAL ESTATE

TR A
Timothy R Armstrong Architect
11 Cross in Hand Lane, Lichfield, Staffs, WS13 8EA
Tel; 01543 252141. Mob; 07768 681424. Email; trahints@aol.com

Scale 1:50@A3	Date MAR 09	Drwg 0821:07